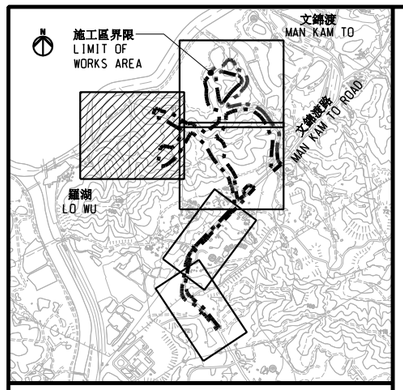

位置圖
LOCATION PLAN

比例 SCALE A1 1:20000

圖例:
LEGEND:

- 施工區界限 LIMIT OF WORKS AREA
- 擬建行車道 PROPOSED CARRIAGEWAY
- 擬建行車天橋 PROPOSED FLYOVER
- 擬建行人路 PROPOSED FOOTPATH
- 擬建行車天橋上的行人路 PROPOSED FOOTPATH ON FLYOVER
- 擬建斜坡工程 PROPOSED SLOPE WORK
- 擬建中央分隔帶 / 安全島 PROPOSED CENTRAL MEDIAN / TRAFFIC ISLAND
- 擬建直立式隔音屏障 (高約2.5米) PROPOSED VERTICAL NOISE BARRIER (APPROXIMATELY 2.5 METRES HIGH)
- 現有行車道將永久封閉及改建為行人路 EXISTING CARRIAGEWAY TO BE PERMANENTLY CLOSED AND CONVERTED INTO FOOTPATH
- 現有行人路將永久封閉及改建為行車道 EXISTING FOOTPATH TO BE PERMANENTLY CLOSED AND CONVERTED INTO CARRIAGEWAY
- 現有行車道將永久封閉及拆卸 EXISTING CARRIAGEWAY TO BE PERMANENTLY CLOSED AND DEMOLISHED
- 現有行車道將暫時封閉及重建 EXISTING CARRIAGEWAY TO BE TEMPORARILY CLOSED AND RECONSTRUCTED
- 現有行人路將暫時封閉及重建 EXISTING FOOTPATH TO BE TEMPORARILY CLOSED AND RECONSTRUCTED
- 擬建直立式隔音屏障 (高約3米) PROPOSED VERTICAL NOISE BARRIER (APPROXIMATELY 3 METRES HIGH)

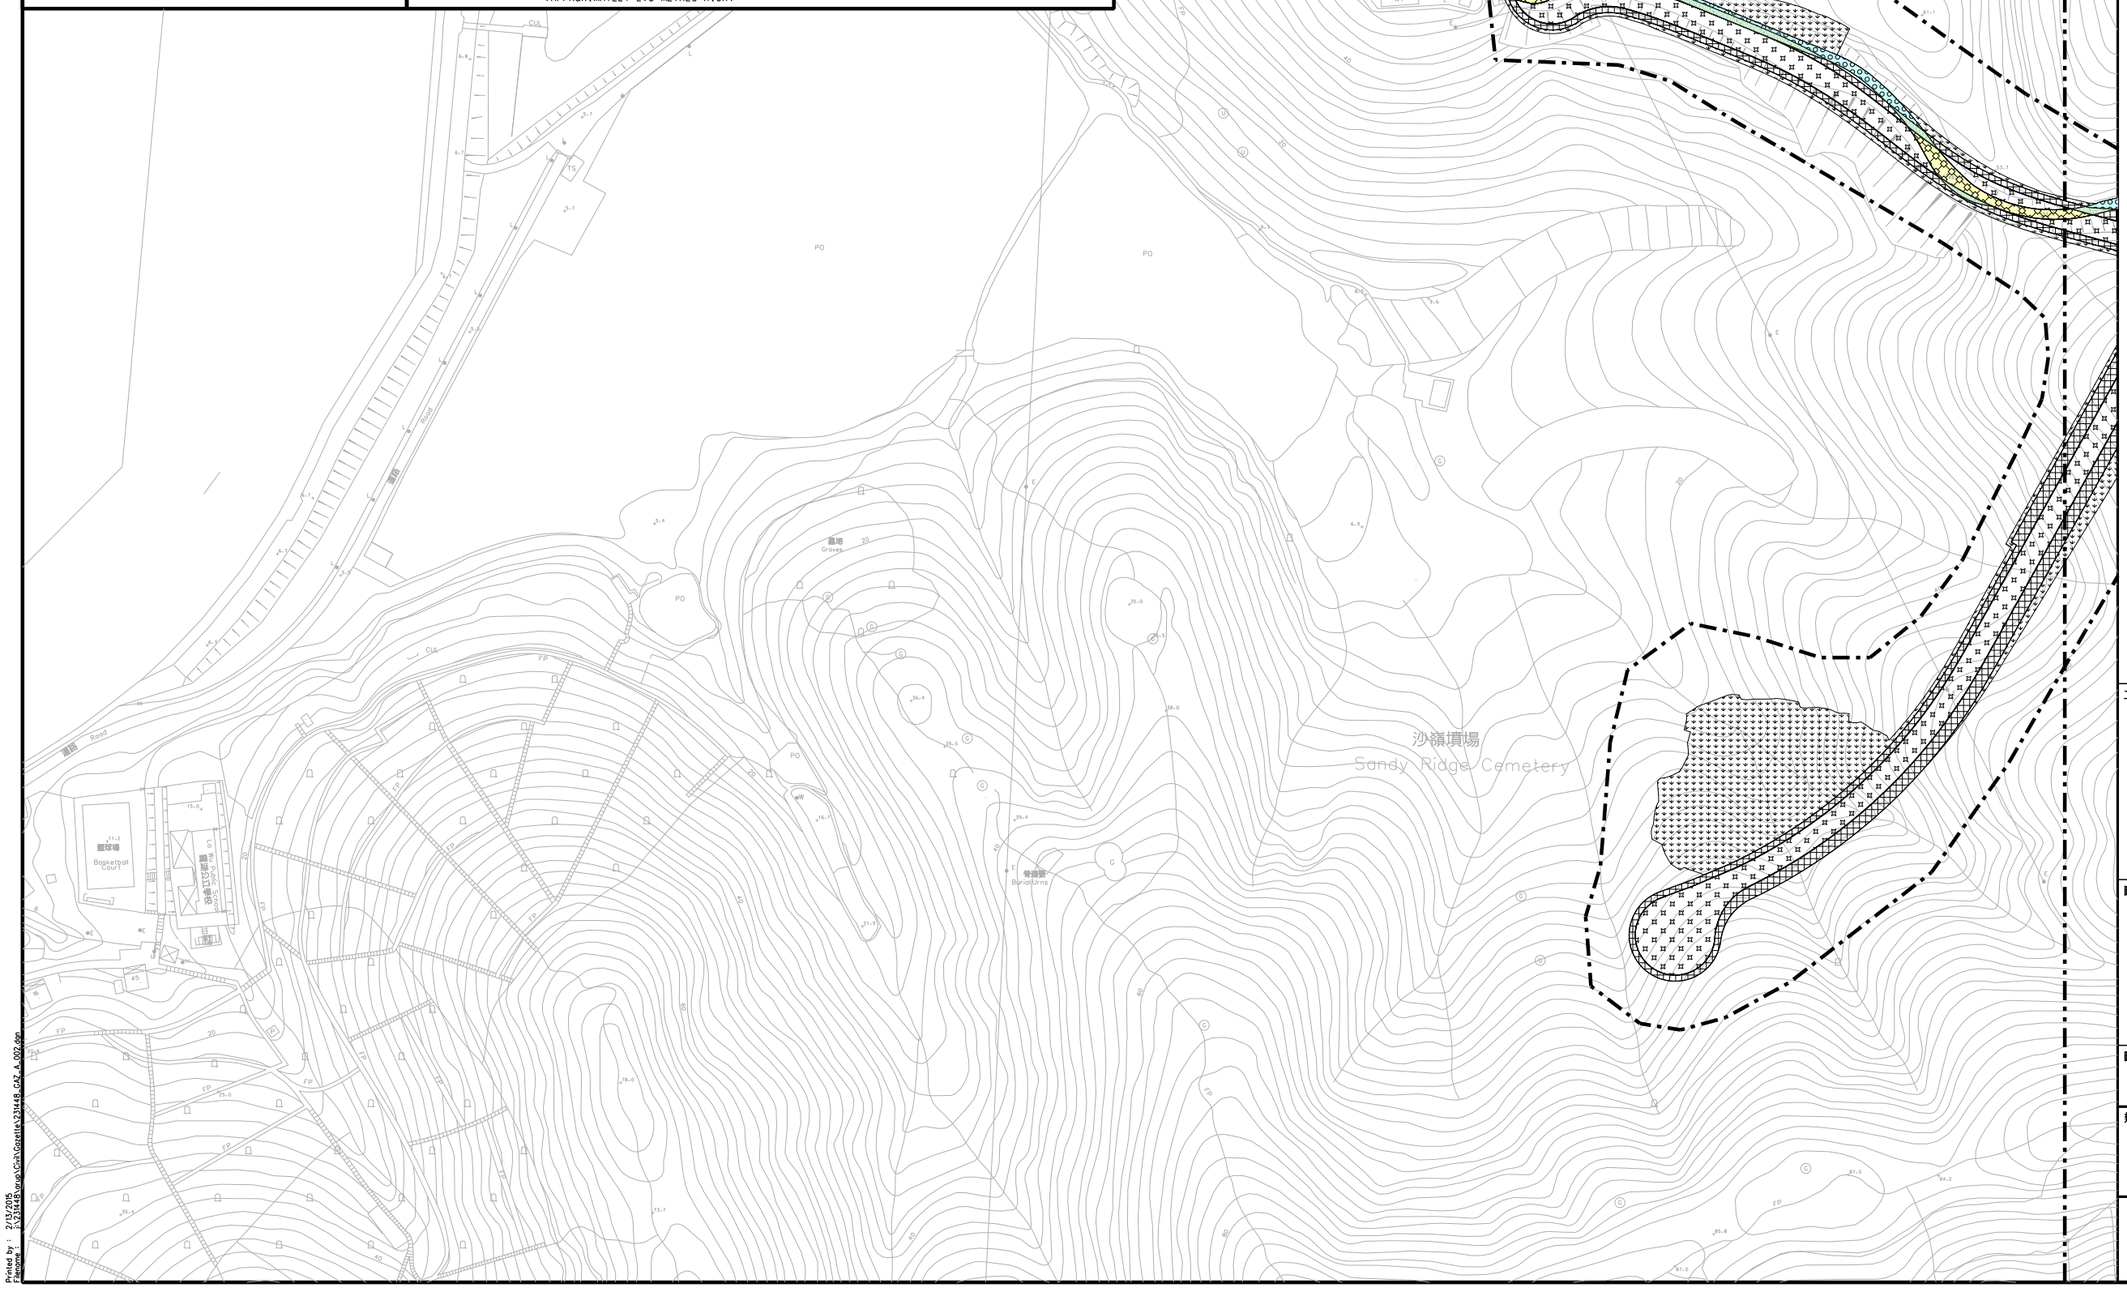

註
NOTE:

1. 除在其他方面指定外，全部以米為量度單位。
   ALL DIMENSIONS ARE IN METRES UNLESS OTHERWISE STATED.
2. 所有水平均為約數,以米為單位,並在香港水平基準以上(+)或以下(-)。
   ALL LEVELS ARE APPROXIMATE VALUES AND IN METRES ABOVE (+) OR BELOW (-) HONG KONG PRINCIPAL DATUM.
3. 如有需要，施工區界限內現有行車道及行人路或會分階段暫時封閉。
   SECTIONS OF THE EXISTING CARRIAGEWAYS AND FOOTPATHS WITHIN THE LIMIT OF WORKS AREA MAY BE TEMPORARILY CLOSED IN PHASES AS AND WHEN REQUIRED.

工程名稱 PROJECT TITLE

工務計劃項目第5758CL號
沙嶺墳場興建骨灰龕、火葬場及有關設施的土地平整及相關基建工程
- 擴闊沙嶺道及興建道路A、B 及 C

PWP ITEM NO. 5758CL
SITE FORMATION AND ASSOCIATED INFRASTRUCTURAL WORKS FOR DEVELOPMENT OF COLUMBARIUM, CREMATORIUM AND RELATED FACILITIES AT SANDY RIDGE CEMETERY
- WIDENING OF SHA LING ROAD AND CONSTRUCTION OF ROADS A, B AND C

圖則名稱 PLAN TITLE

根據《道路(工程、使用及補償)條例》(第370章)而在憲報公布之圖則

PLAN FOR GAZETTING UNDER ROADS(WORKS, USE AND COMPENSATION) ORDINANCE (CHAPTER 370)

圖則編號 PLAN NO.	比例 SCALE
231448/GAZ-A/002	1:1000 @ A1

辦事處 OFFICE

土木工程處 土地工程部
LAND WORKS DIVISION
CIVIL ENGINEERING OFFICE

土木工程拓展署
CIVIL ENGINEERING AND DEVELOPMENT DEPARTMENT

Printed by : 2/13/2015
Filename : j:\231448\grup\Civil\Gazette\231448_GAZ_A_002.dgn