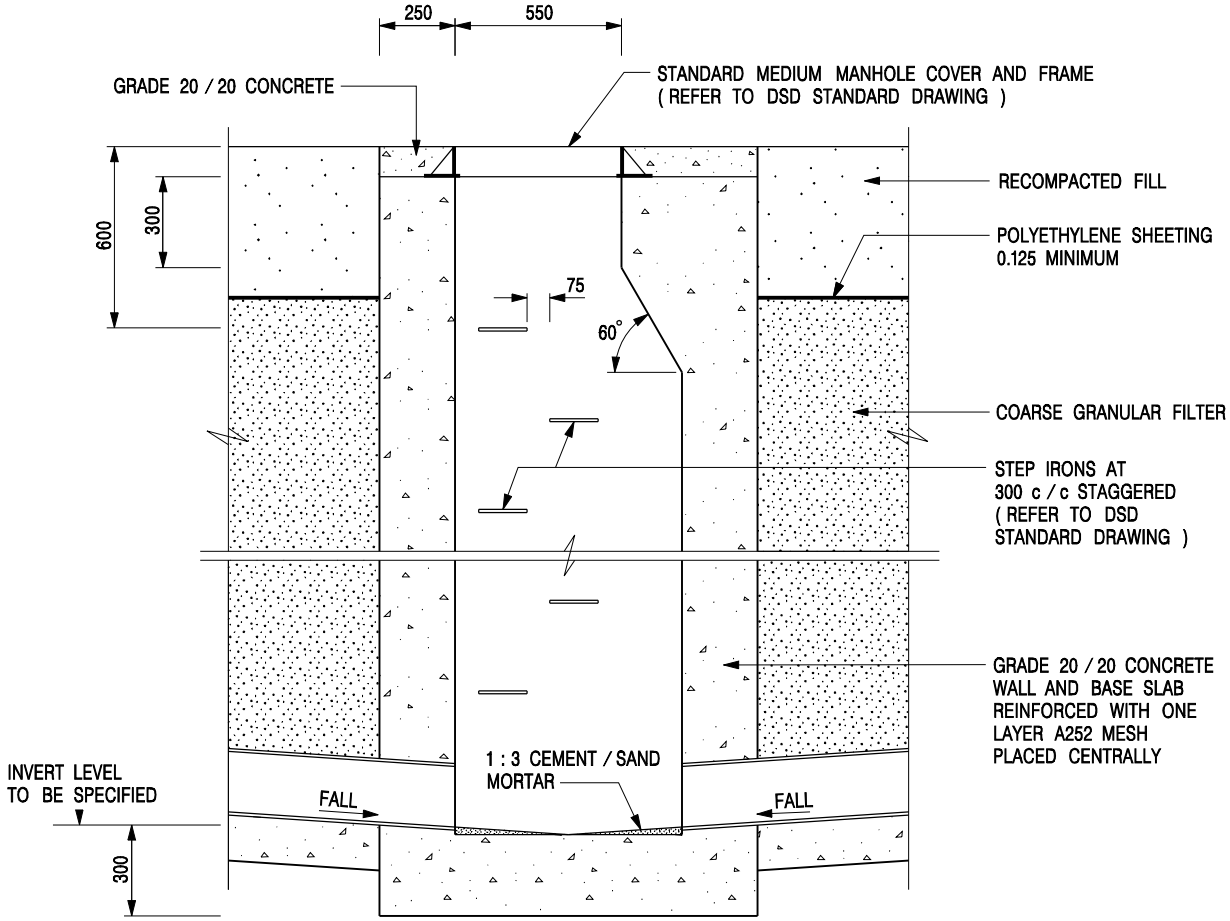

SECTION A – A

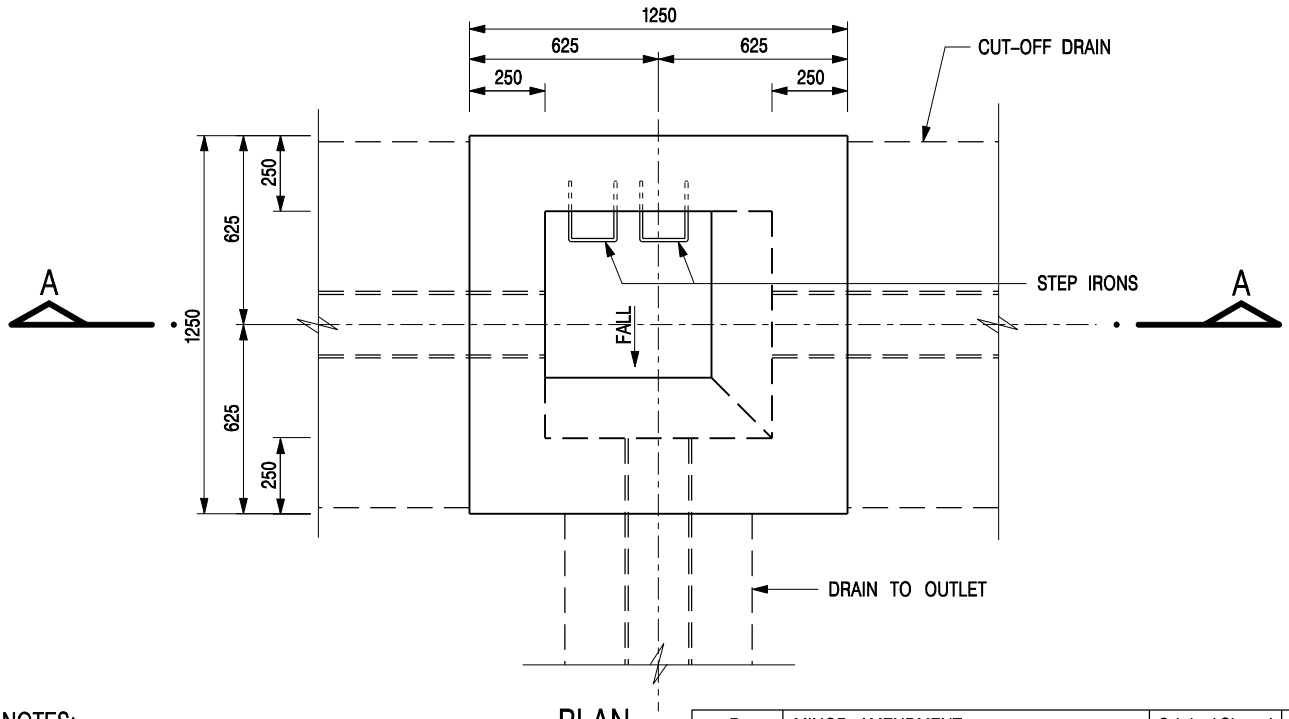

PLAN

NOTES:

1. ALL DIMENSIONS ARE IN MILLIMETRES.
2. GRANULAR FILTER SHALL BE DESIGNED BY THE CONTRACTOR IN ACCORDANCE WITH GEO PUBLICATION NO. 1/93.

REF.	REVISION	SIGNATURE	DATE
D	MINOR AMENDMENT.	Original Signed	03.2015
C	NAME OF DEPARTMENT AMENDED.	Original Signed	01.2005
B	NOTE 2 AMENDED.	Original Signed	01.2004
A	MINOR AMENDMENT.	Original Signed	1.96

MANHOLE FOR CUT-OFF DRAIN

CEDD CIVIL ENGINEERING AND DEVELOPMENT DEPARTMENT

SCALE 1 : 25

DATE JAN 1991

DRAWING NO. C2402D