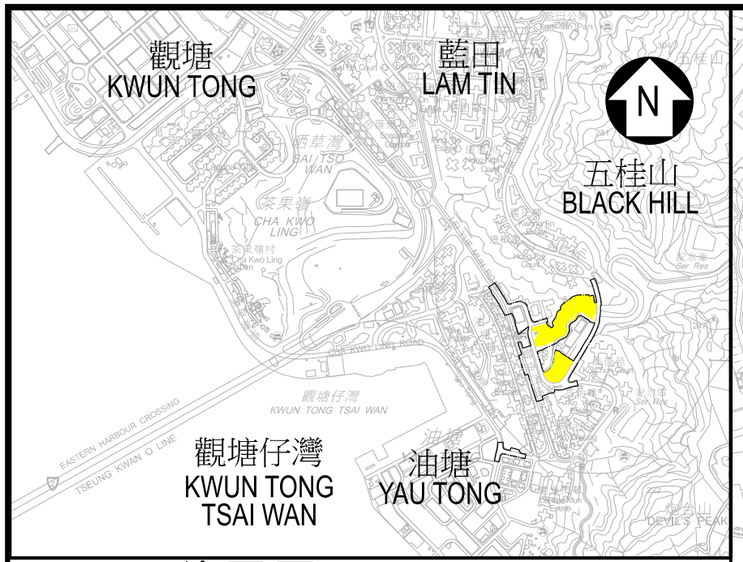

位置圖 LOCATION PLAN

0 750 1500 2250 3000 3750 m

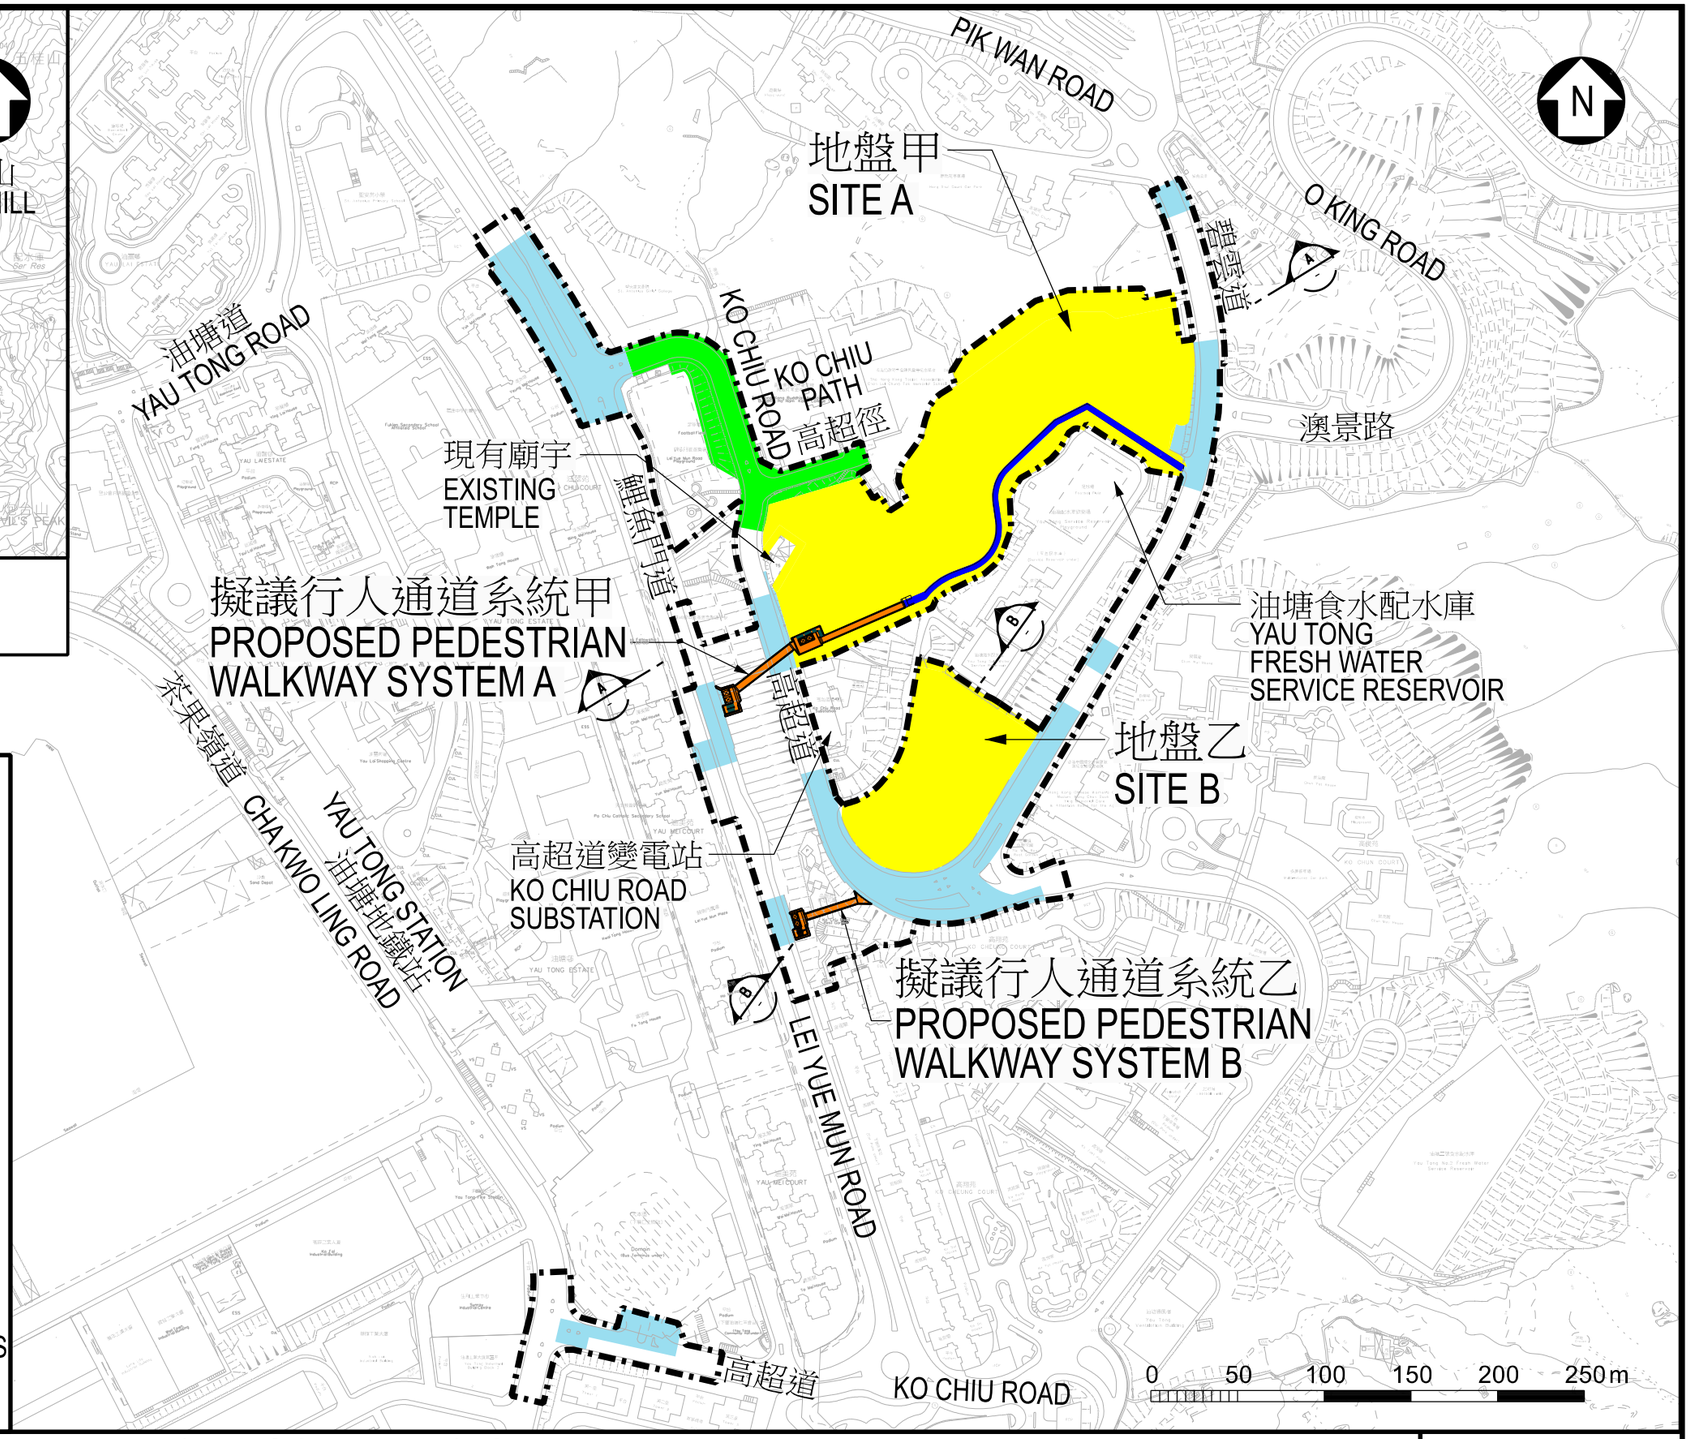

圖例 LEGEND:

- 工地界線 SITE BOUNDARY
- 擬議土地平整工程 PROPOSED SITE FORMATION WORKS
- 擬議行人天橋 PROPOSED FOOTBRIDGE
- 擬議行人路 PROPOSED FOOTPATH
- 擬議道路擴闊工程 PROPOSED ROAD WIDENING WORKS
- 擬議道路改善工程及附屬工程 PROPOSED ROAD IMPROVEMENT WORKS AND ANCILLARY WORKS

工務計劃項目編號 812CL
油塘碧雲道公營房屋發展之工地平整及基礎設施工程
PWP ITEM NO. 812CL
SITE FORMATION AND INFRASTRUCTURE WORKS FOR PUBLIC HOUSING DEVELOPMENTS AT PIK WAN ROAD, YAU TONG

工地平面圖 SITE PLAN

附件 3 附錄 1 Annex 1 to Enclosure 3

PBA_CE59_PWSC_0001B(sdw_do_20200318).DGN