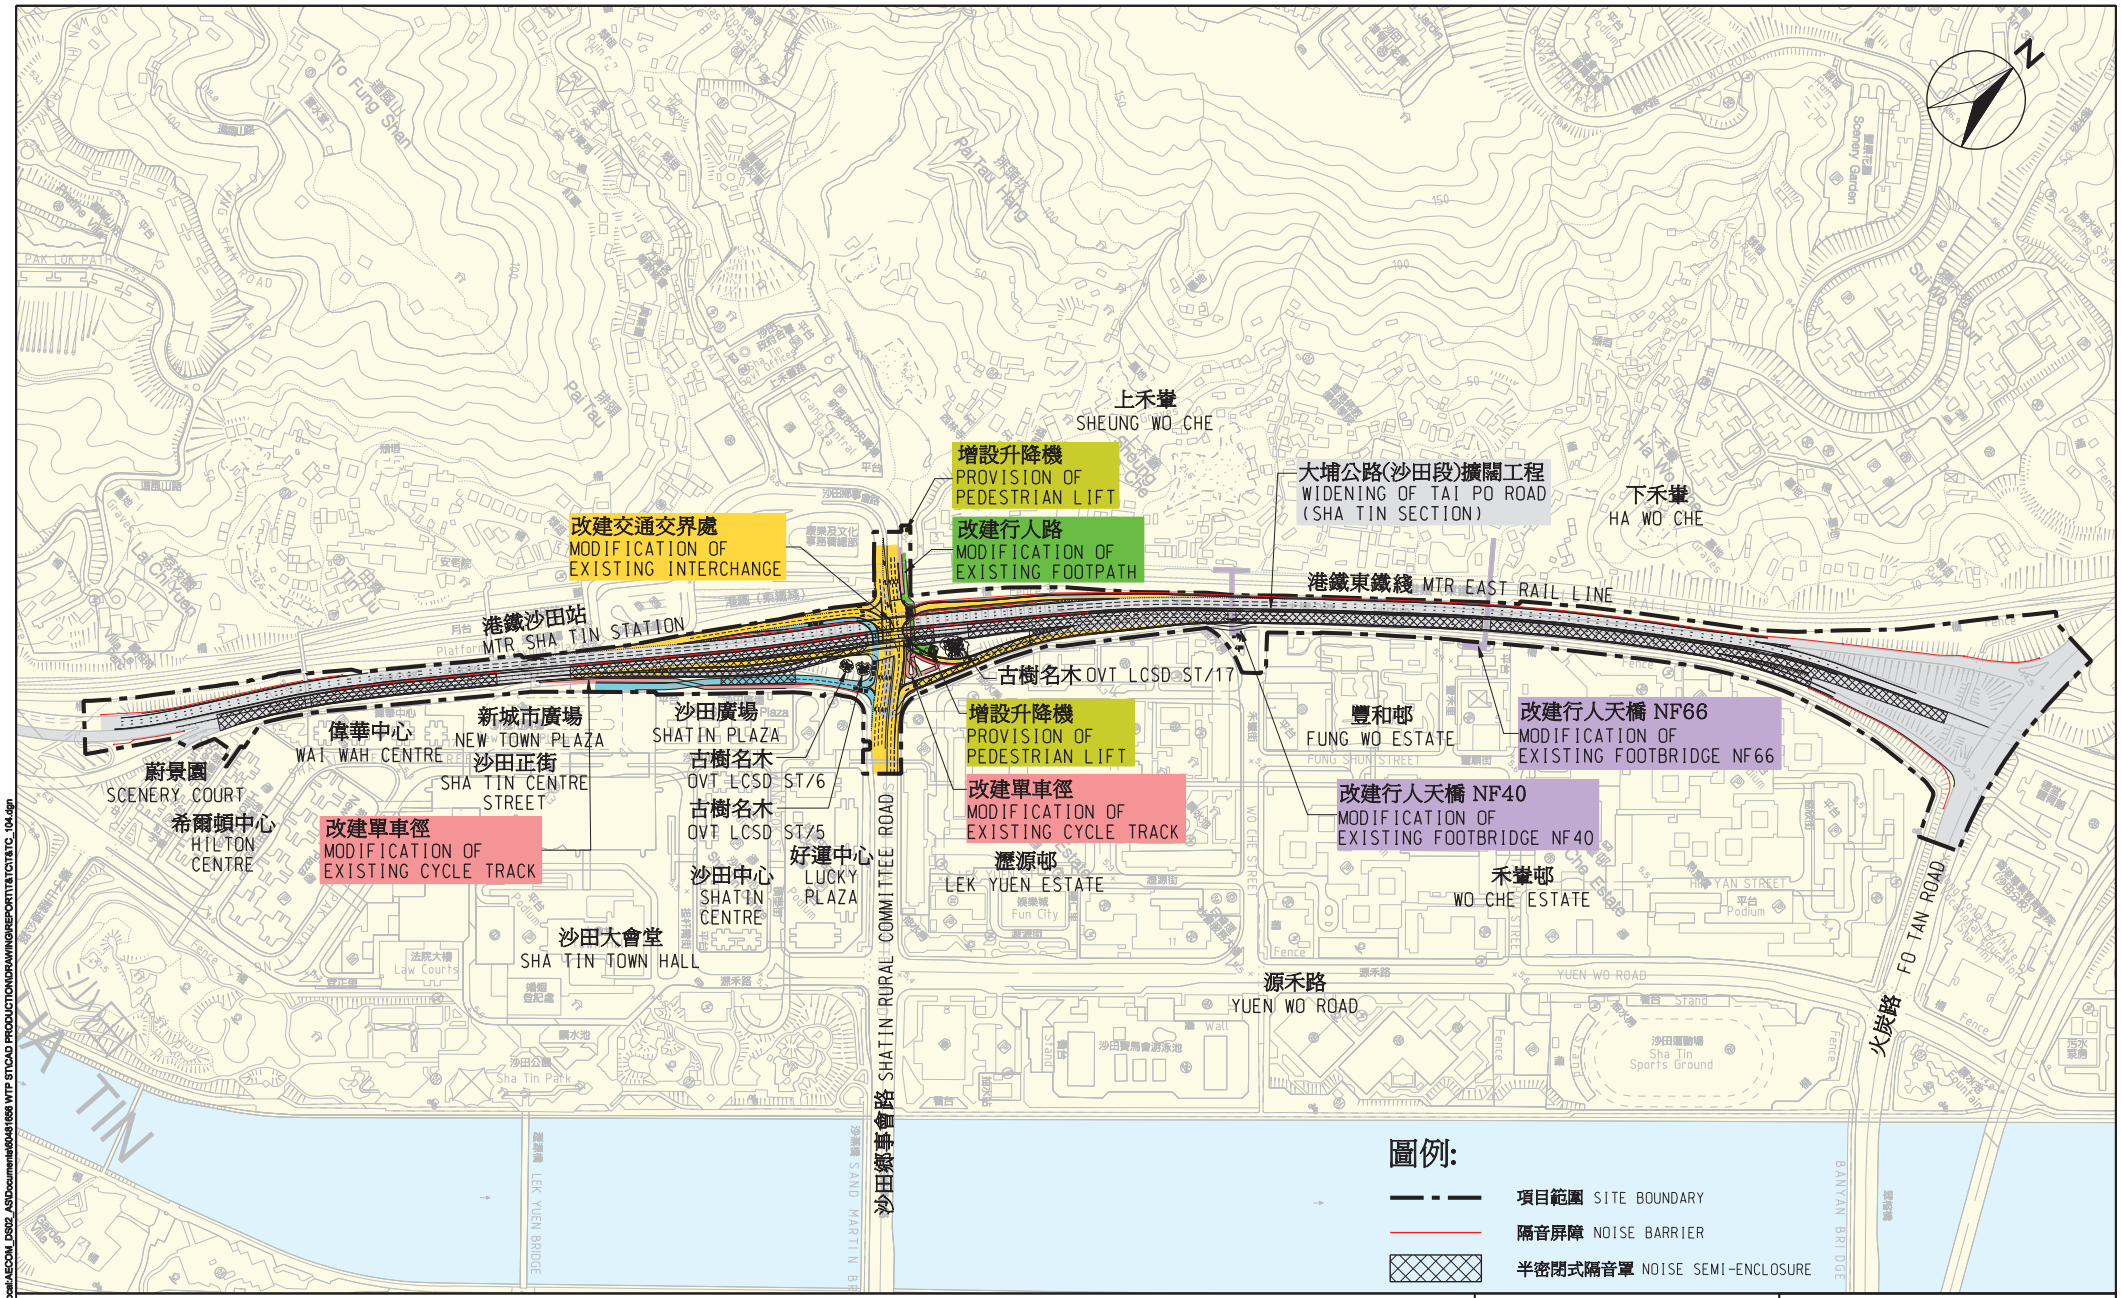

圖則名稱 drawing title

ROAD WIDENING AND RETROFITTING NOISE BARRIERS ON TAI PO ROAD (SHA TIN SECTION)

比例 scale

1 : 5000

圖則編號 drawing no.

FIGURE 1

辦事處 office

北拓展處
NORTH DEVELOPMENT OFFICE

土木工程拓展署
CIVIL ENGINEERING
AND DEVELOPMENT
DEPARTMENT

A3 420MM X 297MM

Plot File by: WANGSY 2017/7/3
PATH pw:\\HKGHT1VAP098.aecomonline.local:AECOM_DS02_ASD\documents\60461658 WTP ST\CAD PRODUCTION\DRAWING\REPORT\TATCY\TATC_104.dgn