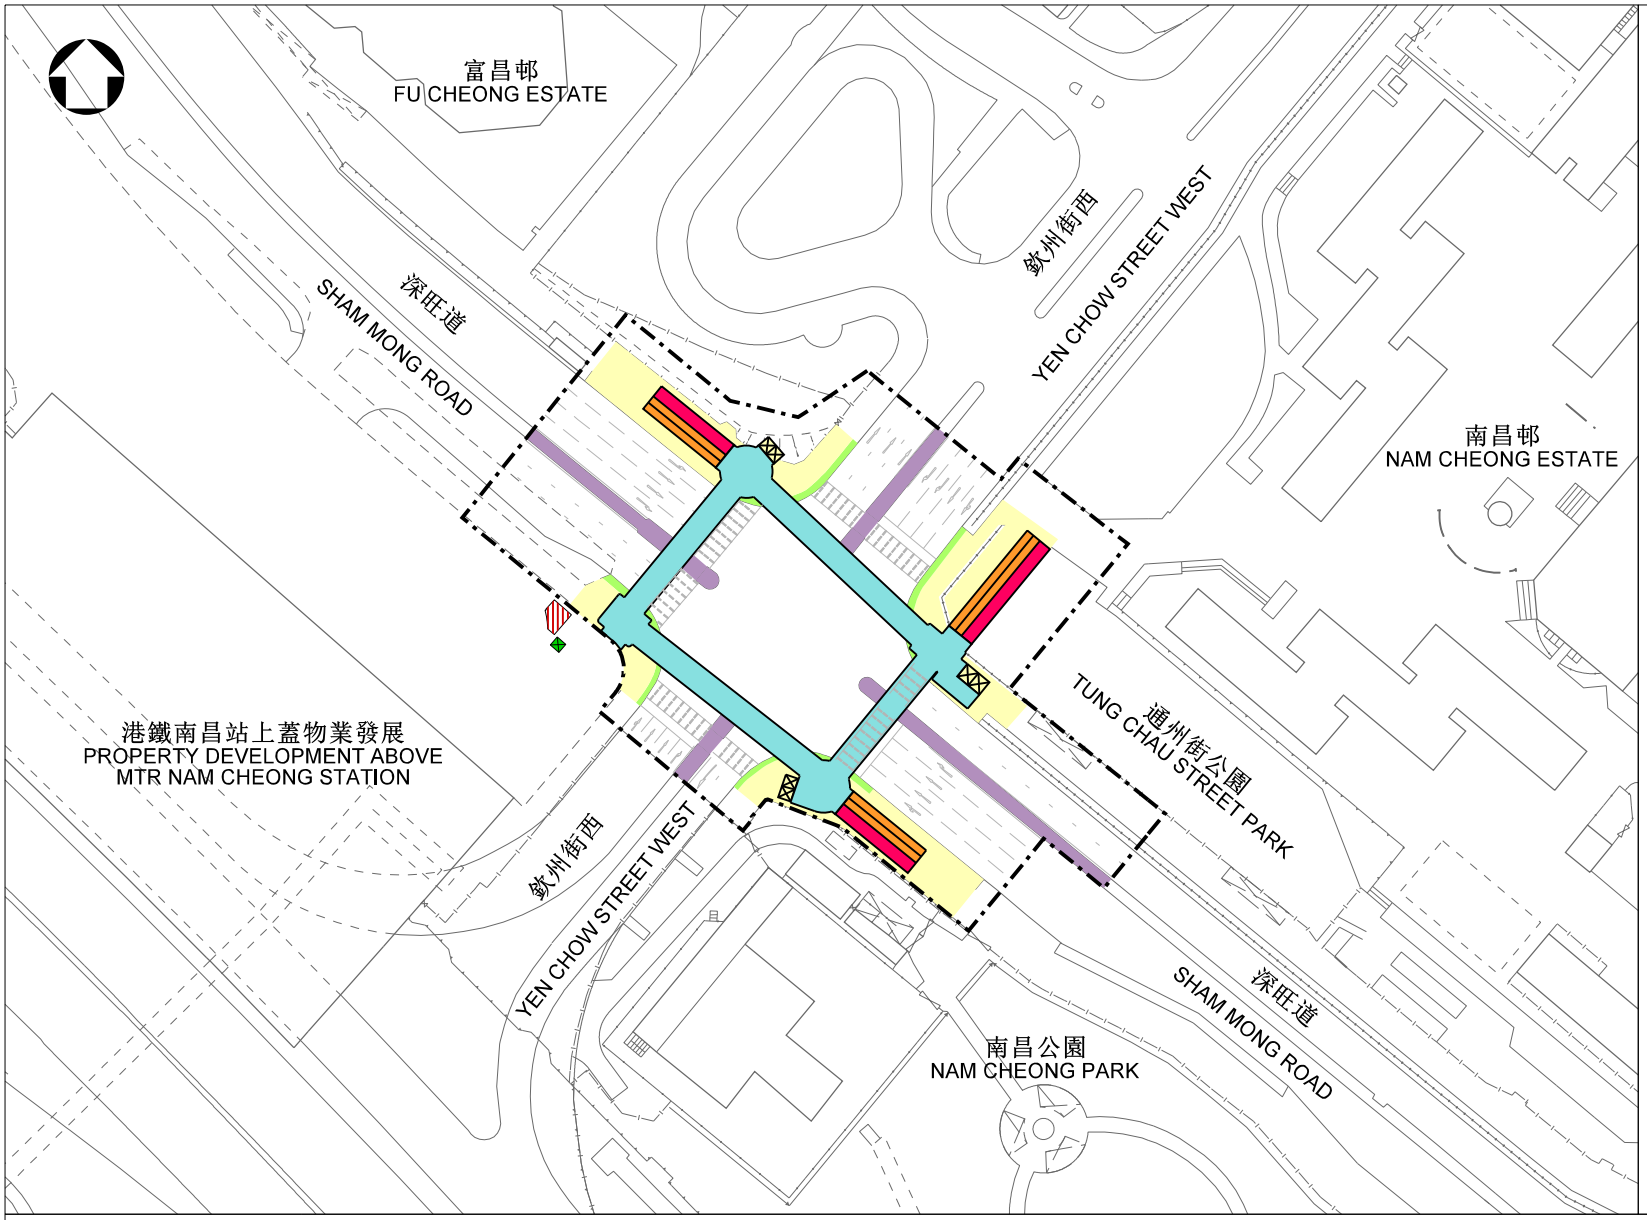

圖例 LEGEND :

- 施工區界限 BOUNDARY OF WORKS AREA
- 擬建有蓋行人天橋 PROPOSED COVERED FOOTBRIDGE
- 擬建升降機 PROPOSED LIFT
- 擬建有蓋樓梯 PROPOSED COVERED STAIRCASE
- 擬建有蓋自動扶梯 PROPOSED COVERED ESCALATOR
- 中央分隔帶 CENTRAL MEDIAN
- 擬建或重建的行人路 PROPOSED NEW OR RECONSTRUCTED FOOTPATH
- 環境美化工程 LANDSCAPING WORKS
- 完成行人天橋工程後將取消之現有交通燈控制行人過路處 EXISTING SIGNALISED AT-GRADE CROSSING TO BE REMOVED AFTER THE OPENING OF FOOTBRIDGE
- 行車線 TRAFFIC LANE

毗鄰發展項目提供的24小時開放的通道(只供參考)
ROUND-THE-CLOCK ACCESS TO BE PROVIDED IN ADJOINING DEVELOPMENT (INDICATIVE ONLY)

- 毗鄰發展項目提供的升降機 LIFT TO BE PROVIDED IN ADJOINING DEVELOPMENT
- 毗鄰發展項目提供的有蓋樓梯 COVERED STAIRCASE TO BE PROVIDED IN ADJOINING DEVELOPMENT

西九龍填海計劃 - 主要工程（餘下部分）- 位於深水涉深旺道與欽州街西交界處的行人天橋 - 平面圖

WEST KOWLOON RECLAMATION - MAIN WORKS (REMAINDER) - FOOTBRIDGE AT THE JUNCTION OF SHAM MONG ROAD AND YEN CHOW STREET WEST IN SHAM SHUI PO - SITE PLAN

J:\WK32\SKETCH\SK262-SK268_PANEL\PANEL_FB3_001.dgn DATE: 19/11/2019 TIME: 10:05:24 USER: MAN40661