附件1 (2頁中的第1頁)
ENCLOSURE 1 (SHEET 1 OF 2)

位置平面圖
KEY PLAN

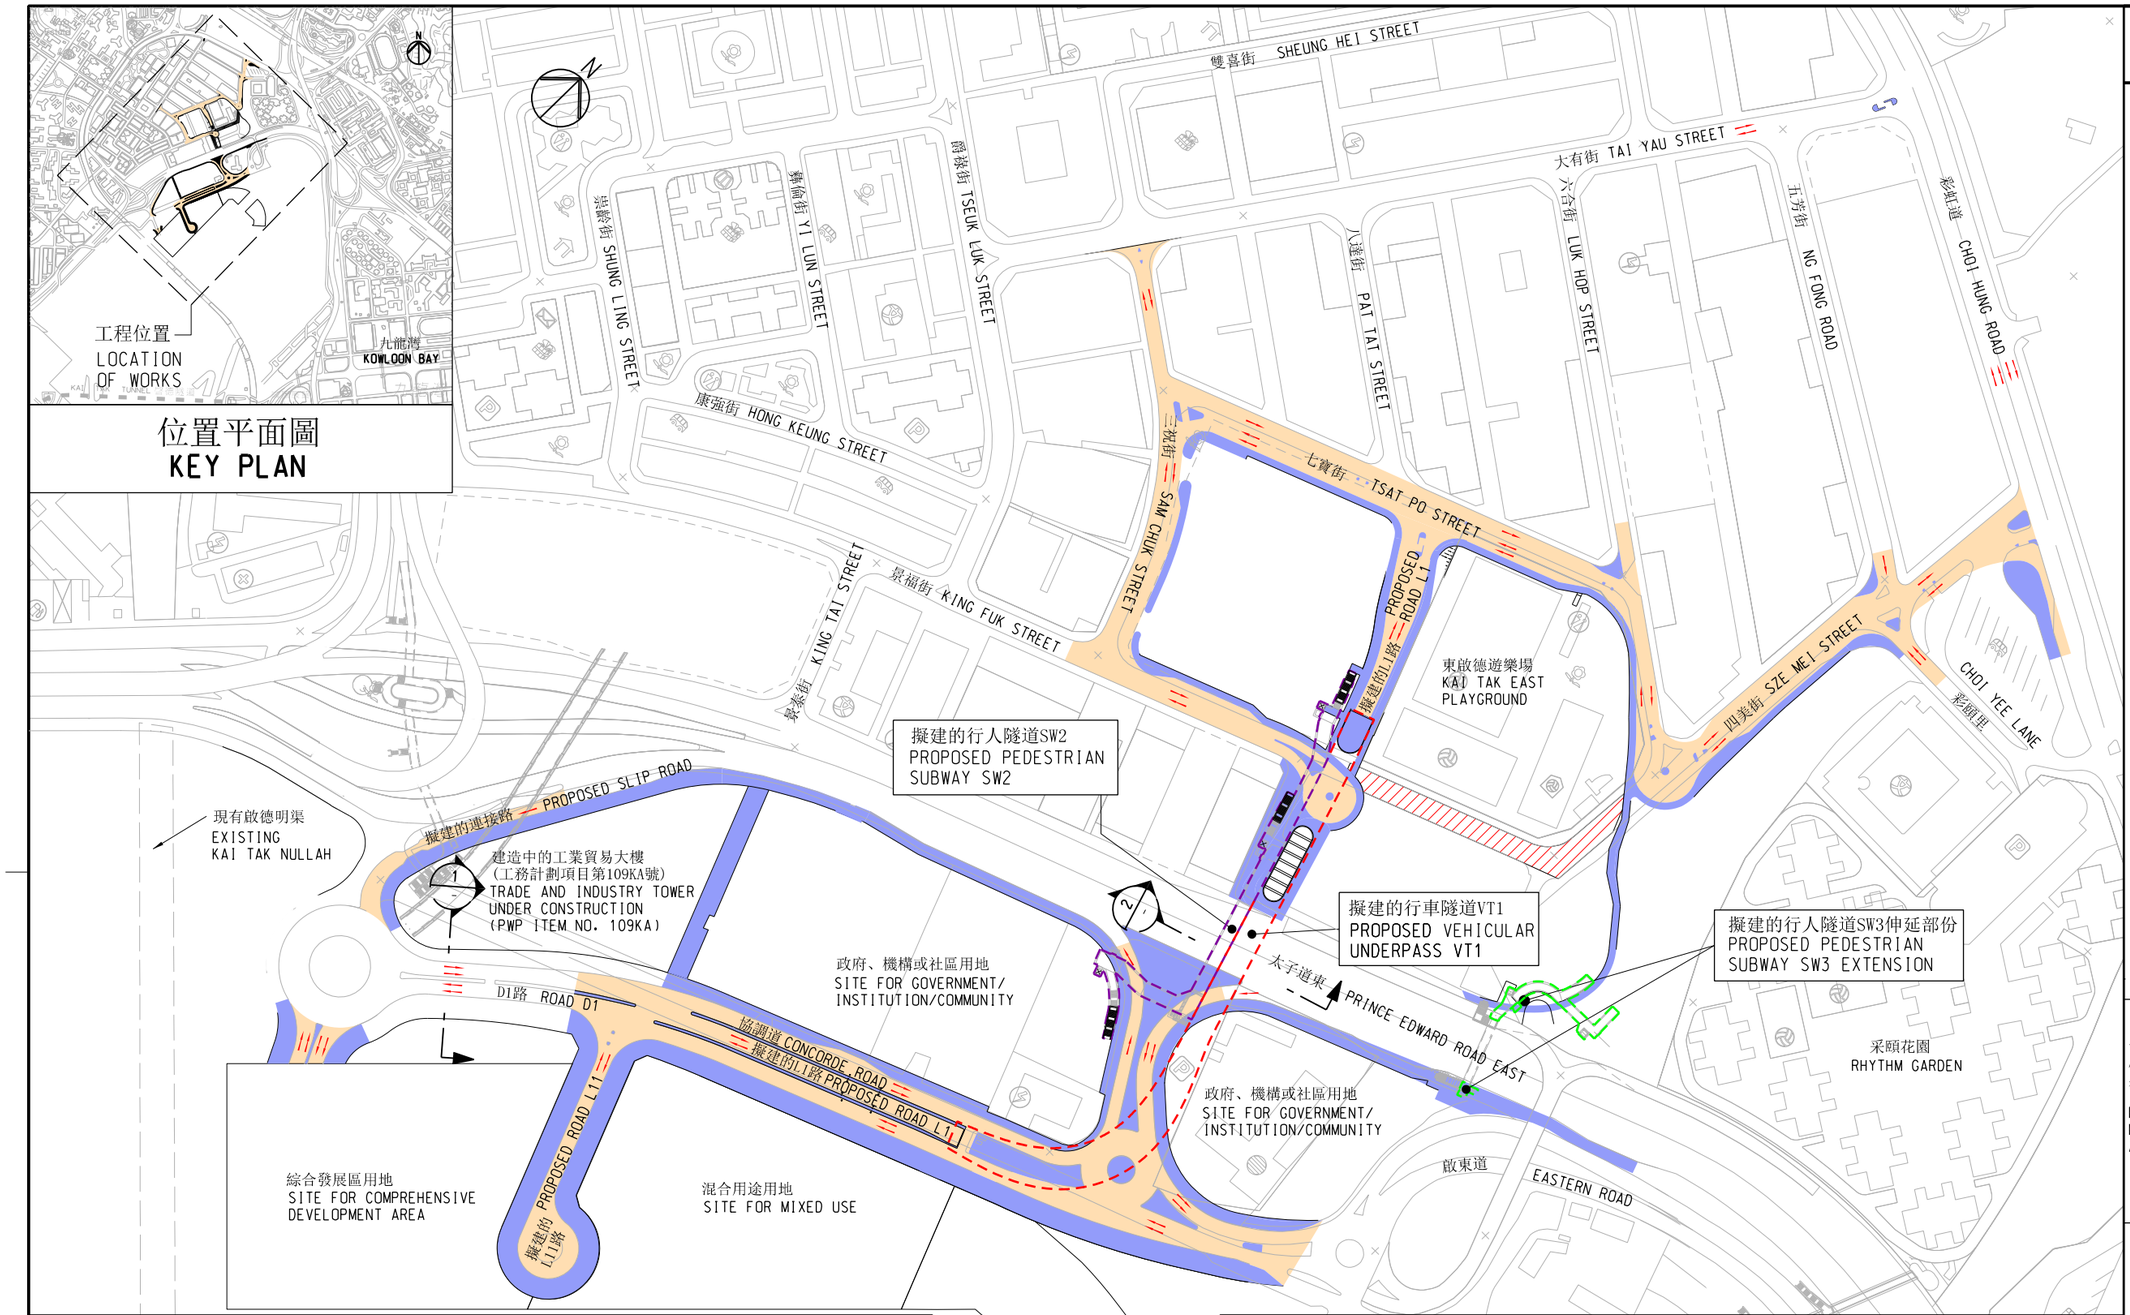

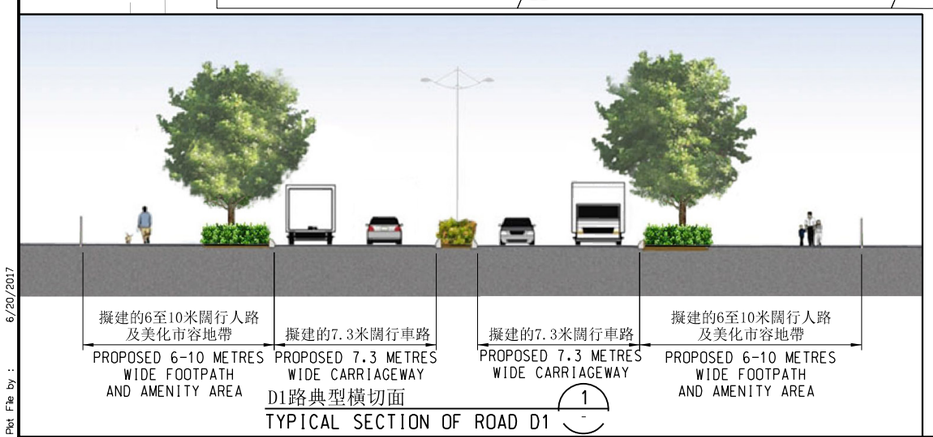

D1路典型橫切面 1
TYPICAL SECTION OF ROAD D1

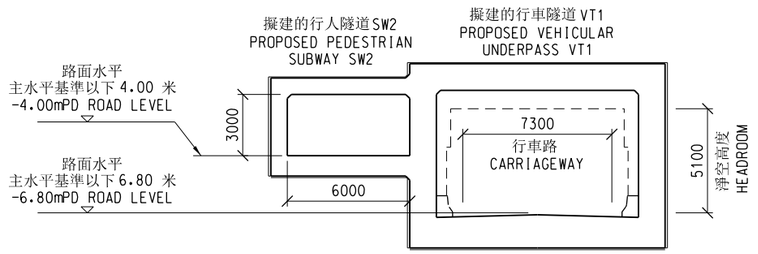

橫切面 (尺寸以毫米顯示) 2
SECTION (DIMENSION IN mm)

圖例
LEGEND:

- 擬建的行車道/現有行車道將予重建或擴闊 PROPOSED CARRIAGEWAY / EXISTING CARRIAGEWAY TO BE RE-CONSTRUCTED OR WIDENED
- 擬建/重建的行人路，中央分隔帶，安全島或美化市容地帶 PROPOSED / RE-CONSTRUCTED FOOTPATH, CENTRAL MEDIAN, TRAFFIC ISLAND OR AMENITY AREA
- 擬建的行車隧道 PROPOSED VEHICULAR UNDERPASS
- 擬建的行人隧道伸延 PROPOSED PEDESTRIAN SUBWAY EXTENSION
- 擬建的行人隧道 PROPOSED PEDESTRIAN SUBWAY
- 永久封閉四美街(部分)及景福街(部分) PERMANENT CLOSURE OF SZE MEI STREET (PART) & KING FUK STREET (PART)
- 行車道的行車線 (每一箭嘴表示一條行車線) TRAFFIC LANE FOR CARRIAGEWAY (ONE ARROW REPRESENTS ONE LANE)
- 擬建的行車隧道通風口 VENTILATION OPENING AT PROPOSED VEHICULAR UNDERPASS

工程名稱 project title
工務計劃項目第469CL號
啟德發展計劃－啟德機場北面停機坪的基礎設施
PWP ITEM NO. 469CL
KAI TAK DEVELOPMENT-INFRASTRUCTURE AT NORTH APRON AREA OF KAI TAK AIRPORT

圖則名稱 plan title
啟德機場北面停機坪第3A期基礎設施 - 平面圖
STAGE 3A INFRASTRUCTURE AT NORTH APRON AREA OF KAI TAK AIRPORT - LAYOUT PLAN

圖則編號 plan no.
SK 1535

比例 scale
不按比例 N.T.S.

辦事處 office
九龍拓展處
KOWLOON DEVELOPMENT OFFICE

土木工程拓展署
CIVIL ENGINEERING AND DEVELOPMENT DEPARTMENT

Plot File by : 6/20/2017
J:\23462-64\Arup\Civil\Sketch\23462_2_CSK1535.dgn