



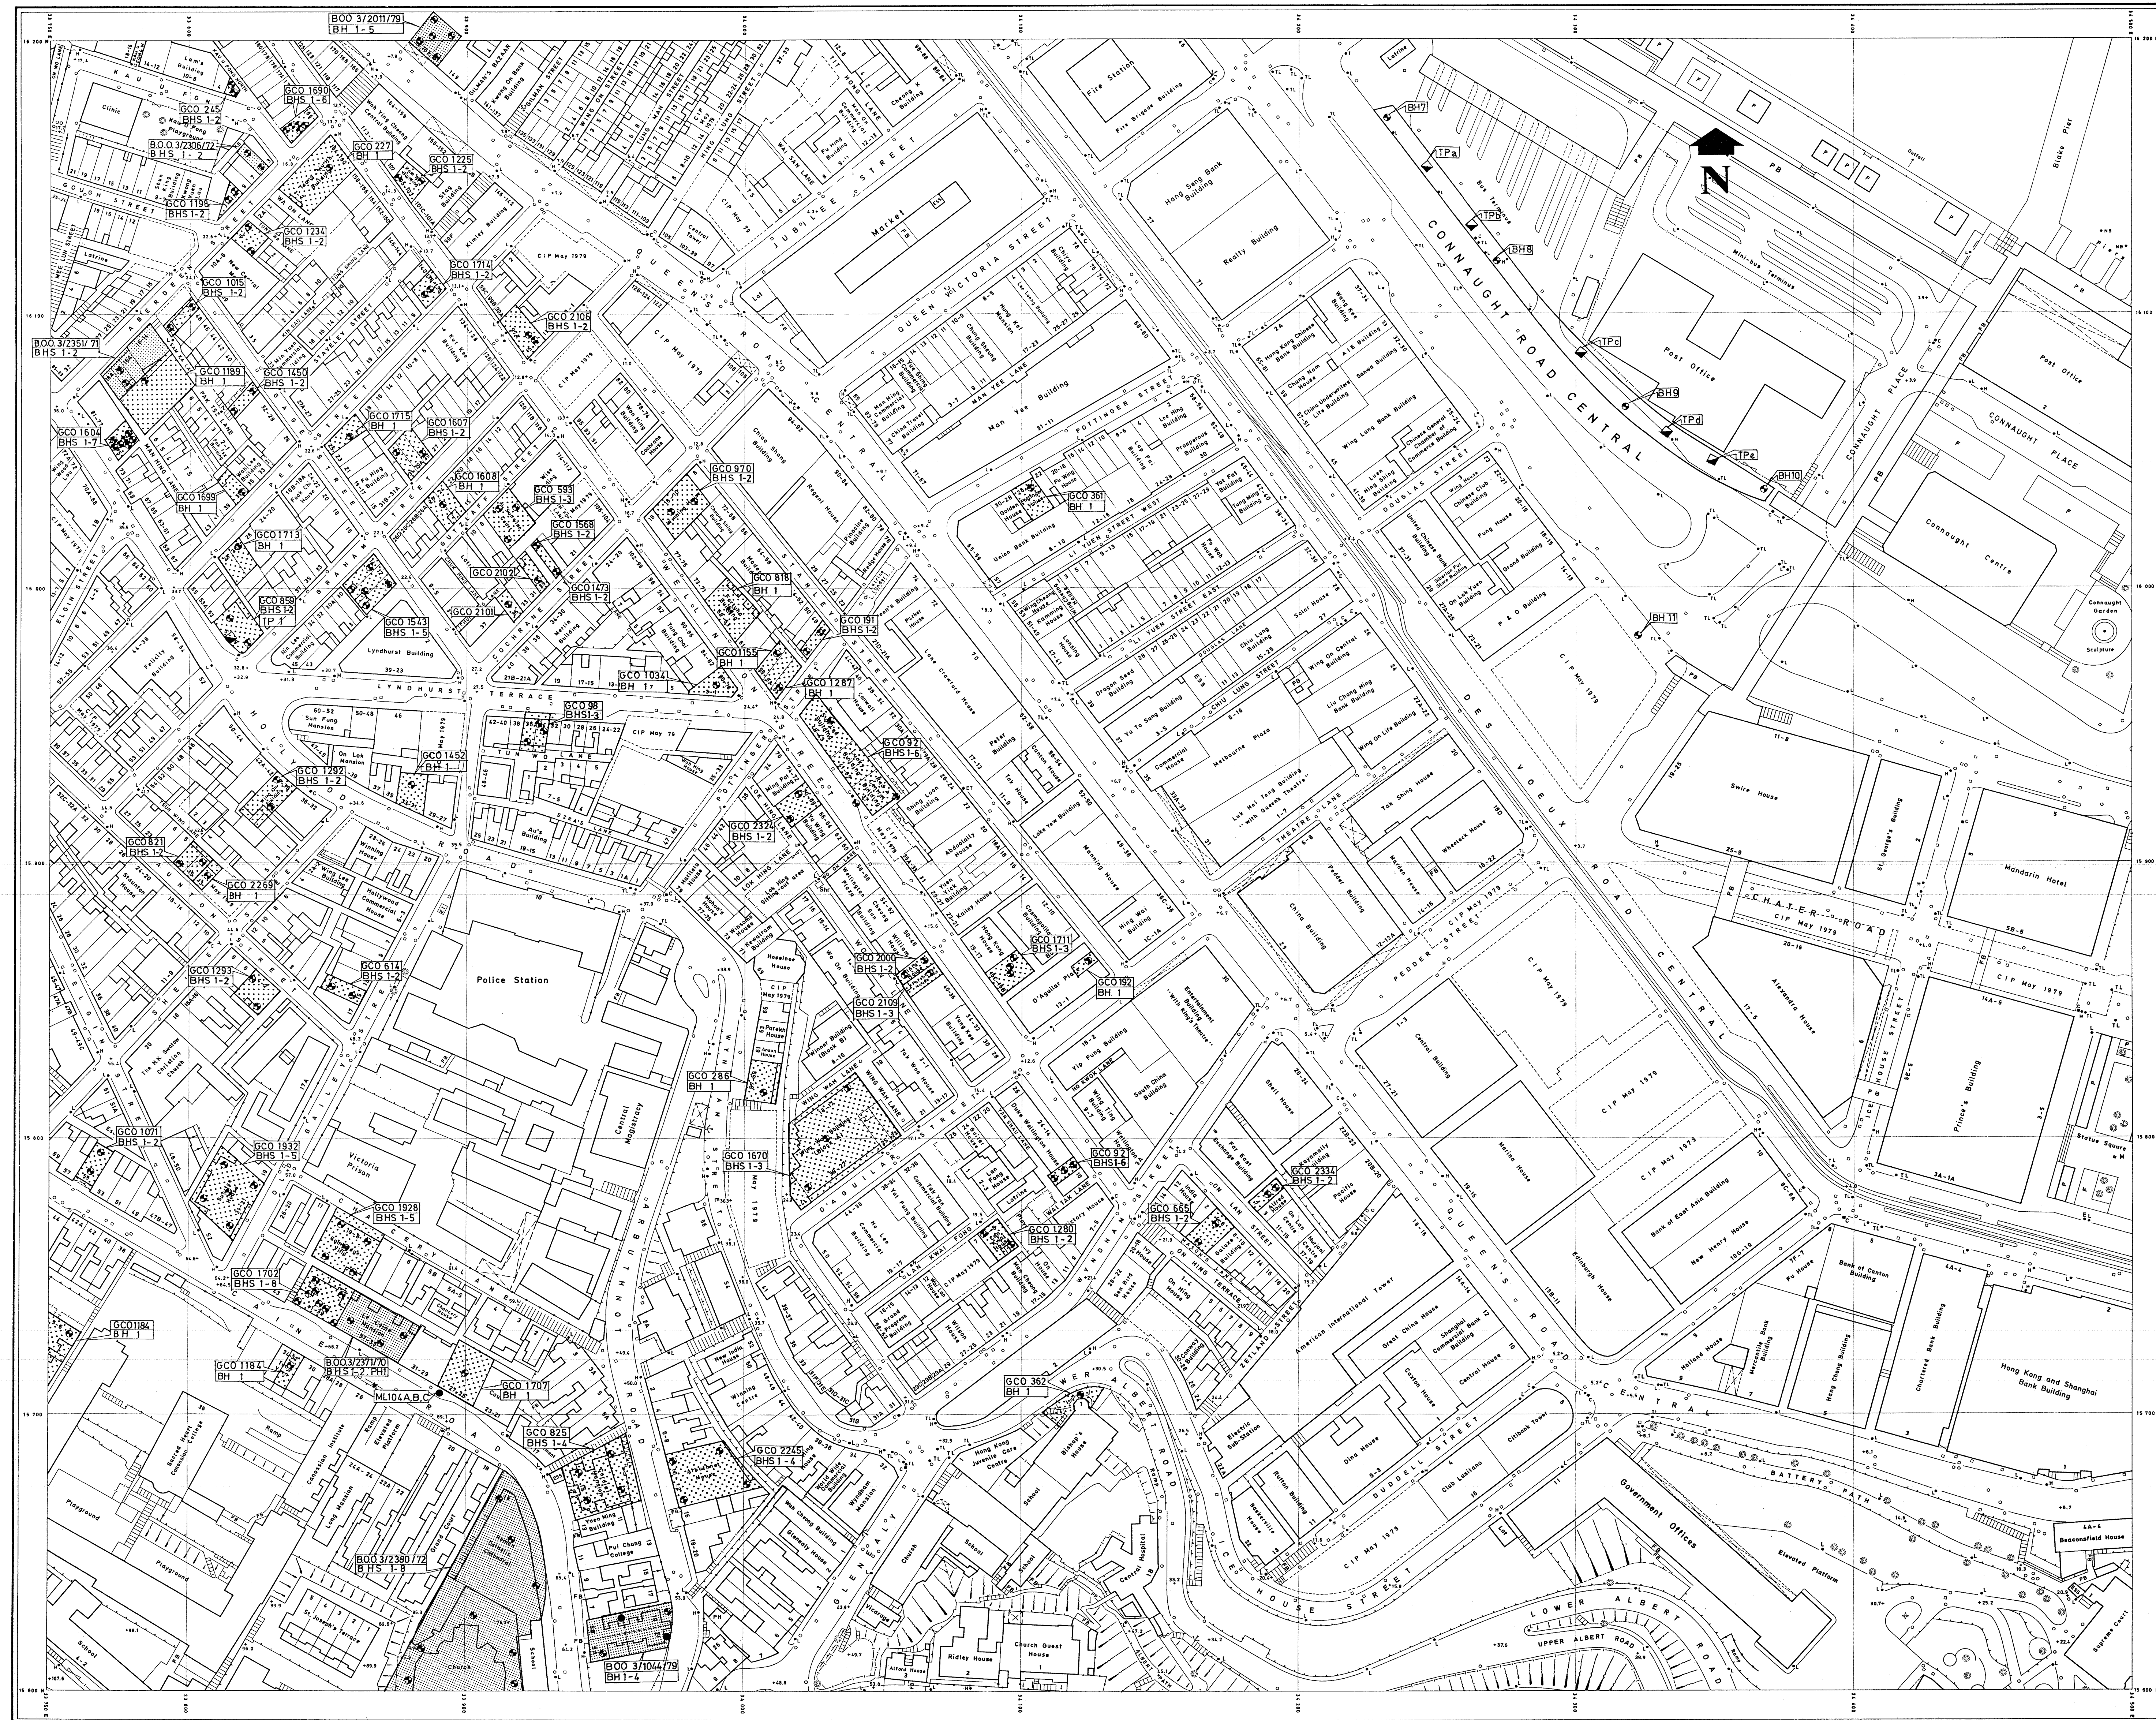


- LEGEND:
- BT Drillholes
 - GCO 1493 G.C.O. data bank with reference number
 - BOO 82758 B.O.O. file data with reference number
 - TPCH Test pit
 - Limit of study area
 - Drillhole with piezometer
 - Caisson location
 - CS15A Chunam strip
 - EL18 Exposure with detailed log

NOTE:

1. All data obtained from Mid-levels site investigation are marked with an asterisk.

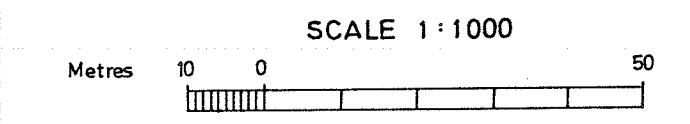

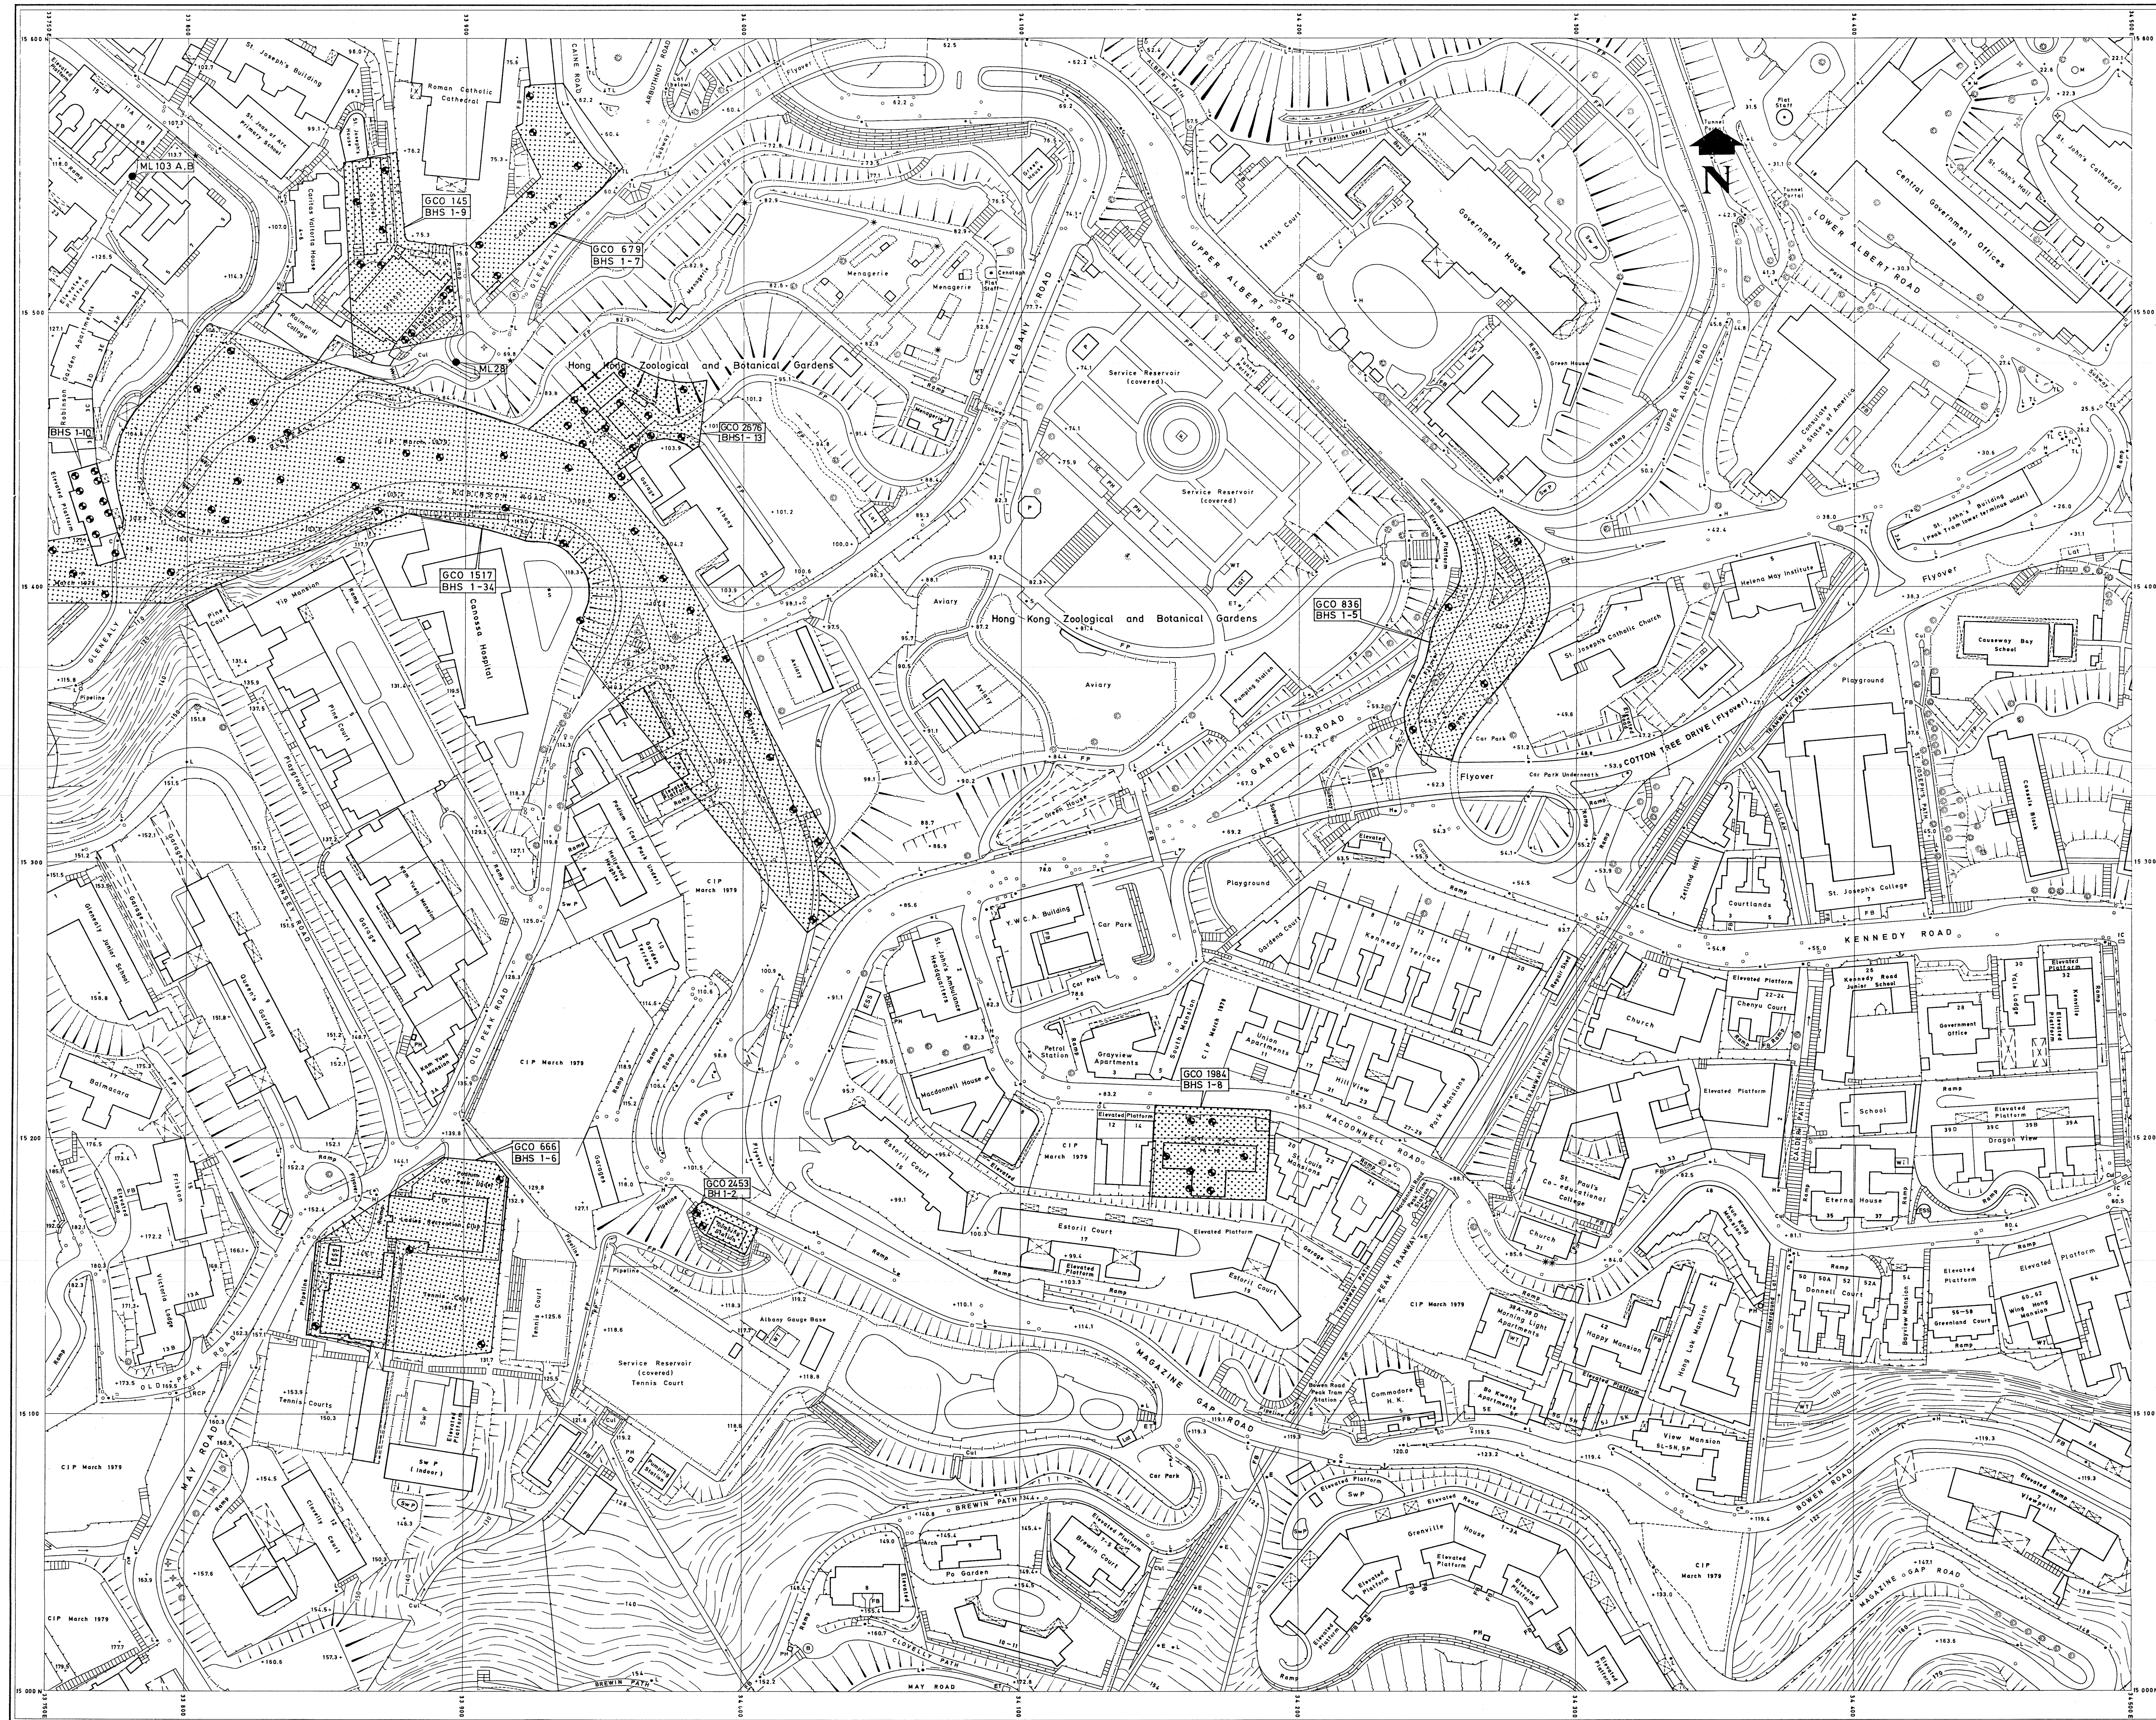

- LEGEND:
- BT Drillholes
 - GCO 145 G.C.O. data bank with reference number
 - BGO 145 B.O.O. file data with reference number
 - TPH Test pit
 - Limit of study area
 - Drillhole with piezometer
 - Caisson location
 - Chunam strip
 - EL 15 Exposure with detailed log

- NOTES:
- All data obtained from Mid-levels site investigation are marked with an asterisk.
 - Data sources of unannotated drillholes are as follows:-
- | Prefix | Source |
|----------|--|
| BHS 1-10 | Scott Wilson Kirkpatrick and Partners.
1-3 Robinson Road Sept. 1973 |

11-SW-14A


SCALE 1:1000

Metres 10 0 50

Sheet title:

DATA LOCATION PLAN
11 - SW - 13B

DATE JAN. 1982	DRAWING No. G 39
-------------------	---------------------

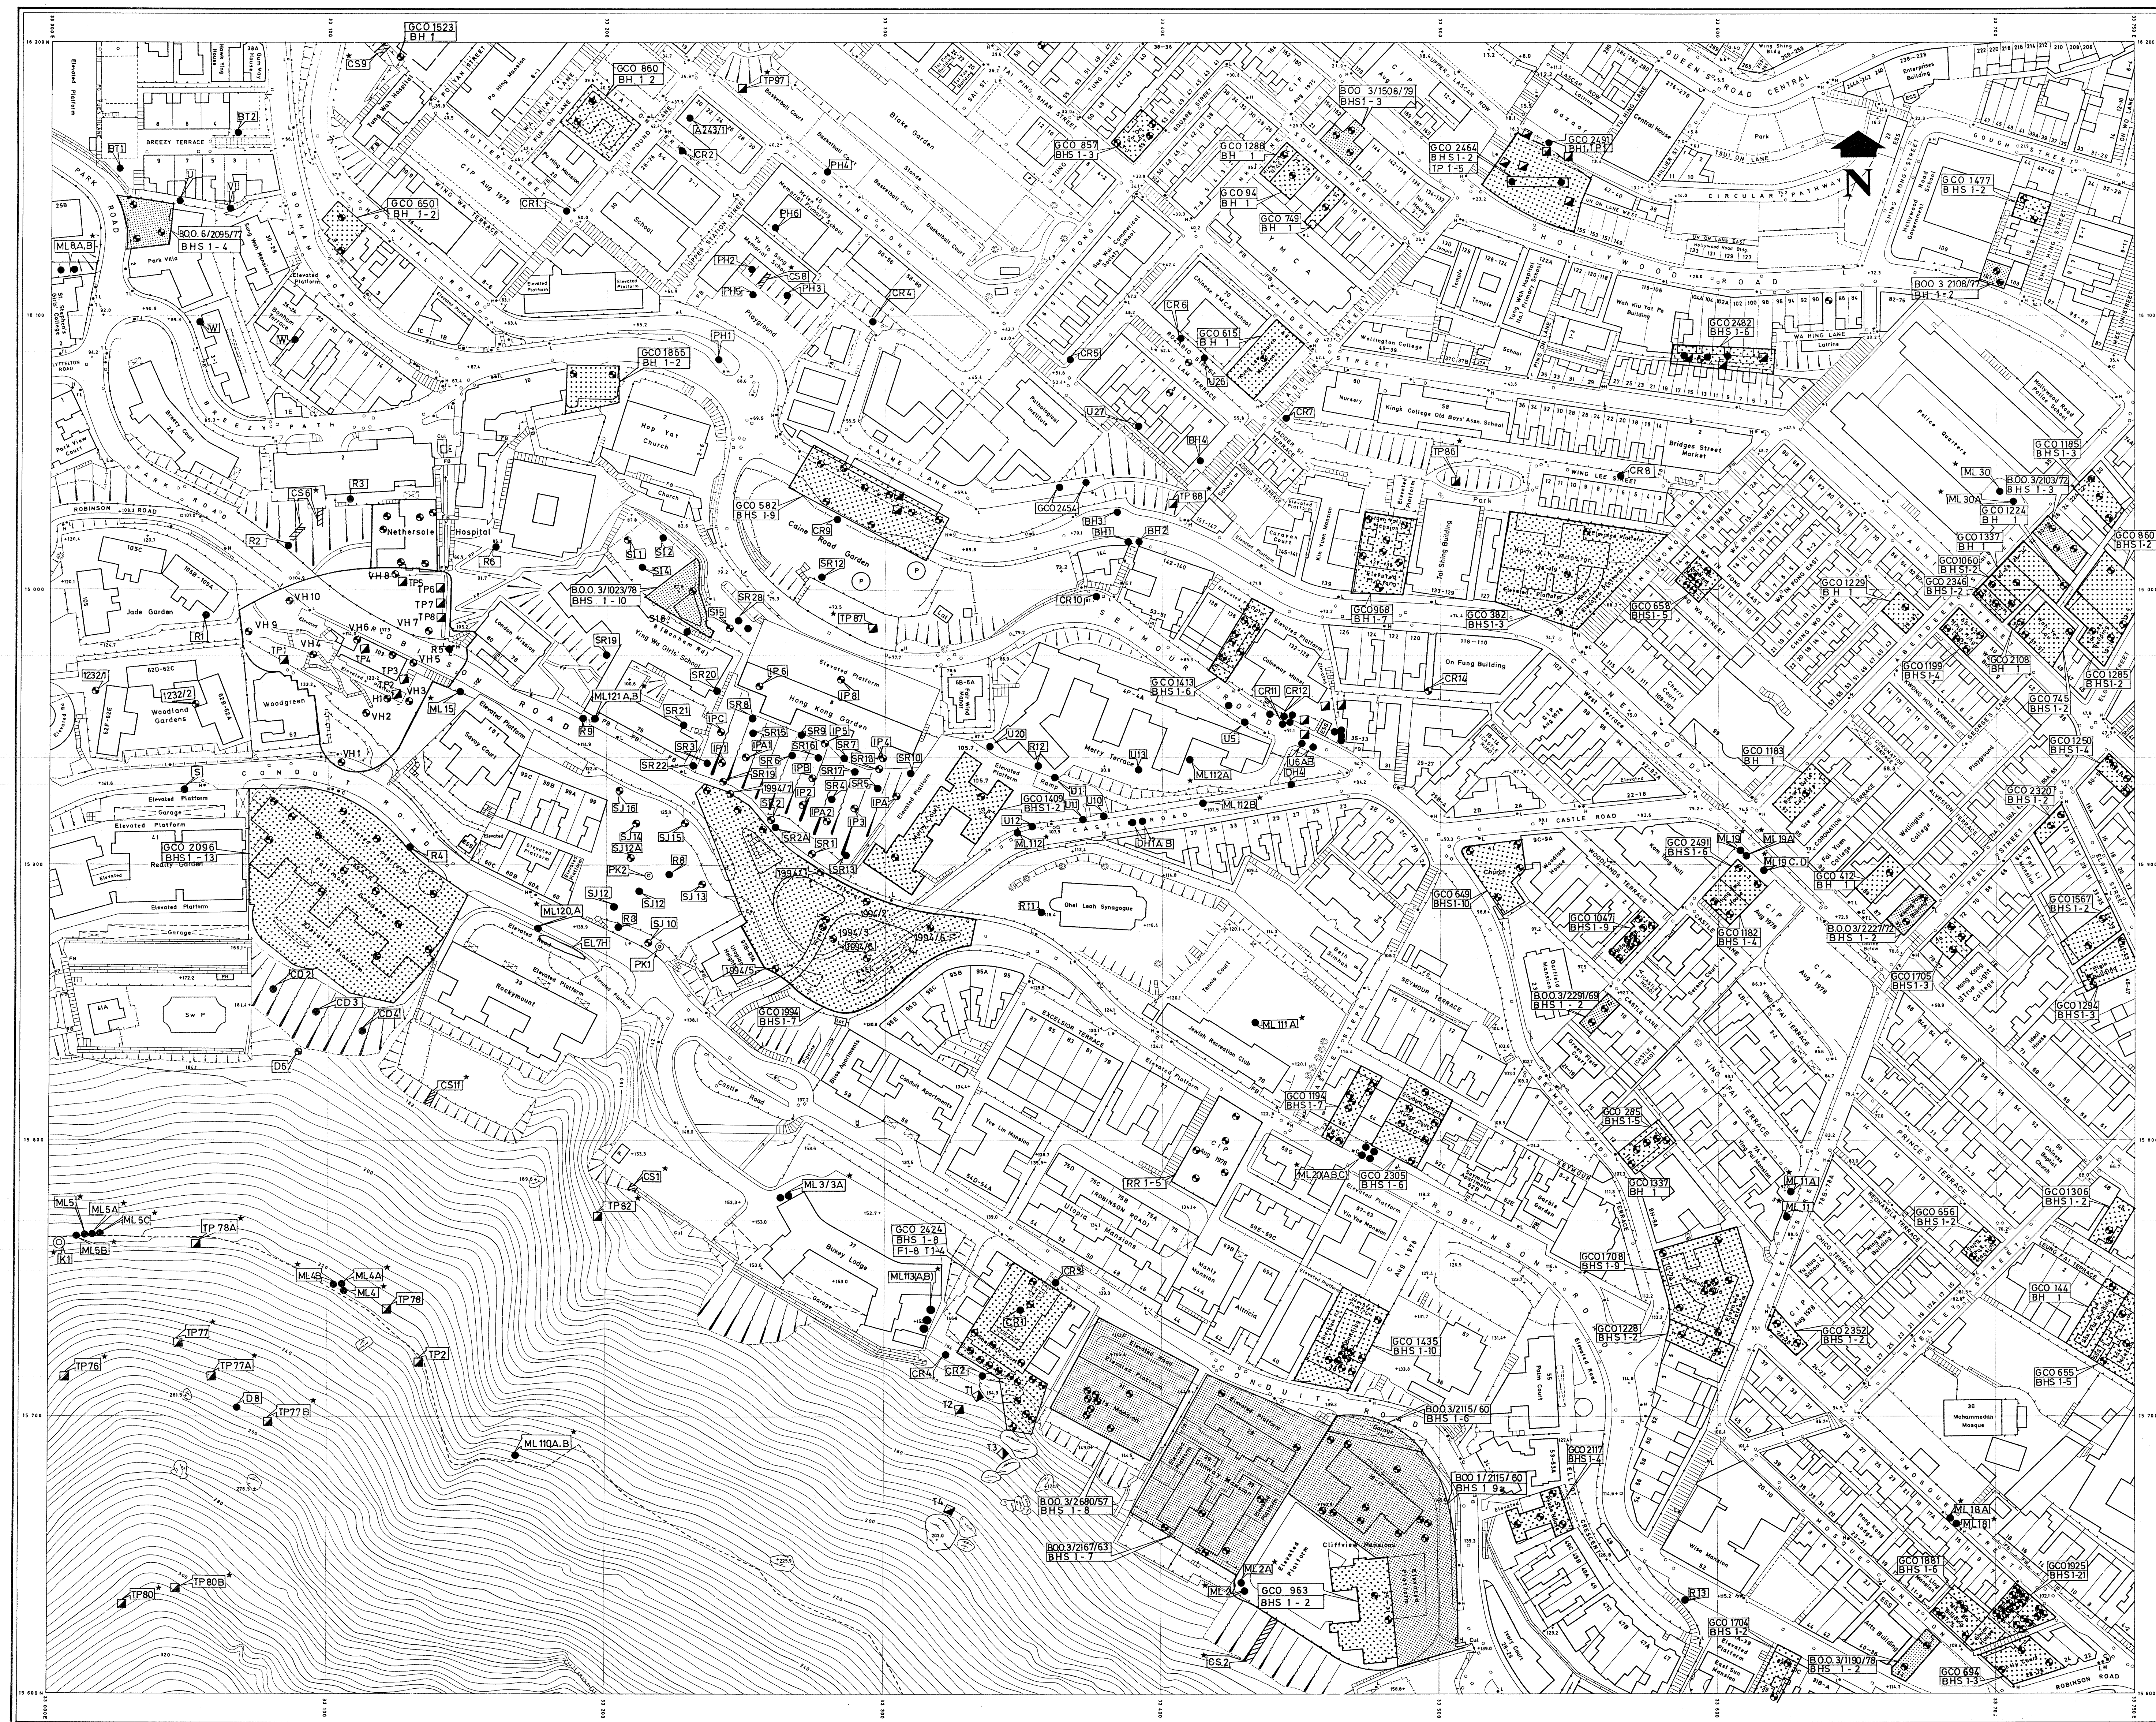

- LEGEND:
- Drillholes
 - G.C.O. data bank with reference number
 - B.O.O. file data with reference number
 - Test pit
 - Limit of study area
 - Drillhole with piezometer
 - Caisson location
 - Chumun strip
 - Exposure with detailed log

- NOTES:
- All data obtained from Mid-levels site investigation are marked with an asterisk.
 - Data sources of unannotated drillholes are as follows:-
- | Prefix | Source |
|---------|--|
| S | Recent Building submissions |
| SI | |
| SR | Enpack H.K. Ltd. Report on HK Garden Caine Road Remedial Measures by Binnie and Partners |
| BH 1-4 | |
| PH | Mott Hay and Anderson Tunnel Report |
| IP | Intrusion Prepart Report on HK Garden Caine Road Area, Binnie and Partners |
| CR | Landslide Study |
| T1-4 | 31-35 Conduit Road, Freeman Fox and Partners |
| F1-8 | December 1978 |
| R | Robinson Road Area, Binnie and Partners |
| U | Unknown source |
| RR | Redevelopment of 71-73 Robinson Road |
| VH 1-10 | 103 Robinson Road Fugro (HK) Ltd. Jan 1980 |
| TP 1-8 | |
| H1 | |

11-SW-8C

SCALE 1:1000

Metres 10 0 50

Sheet title:

DATA LOCATION PLAN
11-SW-8C


DATE JAN.1982	DRAWING No. G40
-------------------------	---------------------------



- LEGEND:
- Drillholes
 - G.C.O. data bank with reference number
 - B.O.O. file data with reference number
 - Test pit
 - Limit of study area
 - Drillhole with piezometer
 - Caisson location
 - Chunam strip
 - Exposure with detailed log

- NOTES:
- All data obtained from Mid-levels site investigation are marked with an asterisk.
 - Data sources of unannotated drillholes are as follows:-


Prefix	Source
BH1-2	Binnie and Partners Landslide Study Phase IIC 1977
OBH	Pearl Garden No. 7 Conduit Road Gammon (HK) Ltd. June 1969
U	Unknown
P	'Panorama' 15 Conduit Road Fugro HK Ltd. Oct 1977
C	Conduit Road Area Binnie and Partners 1974 Landslide Study

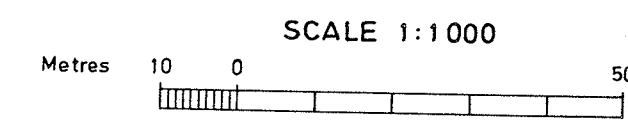

Sheet title:

DATA LOCATION PLAN
11 - SW - 13A


DATE	DRAWING No
JAN. 1982	G 41

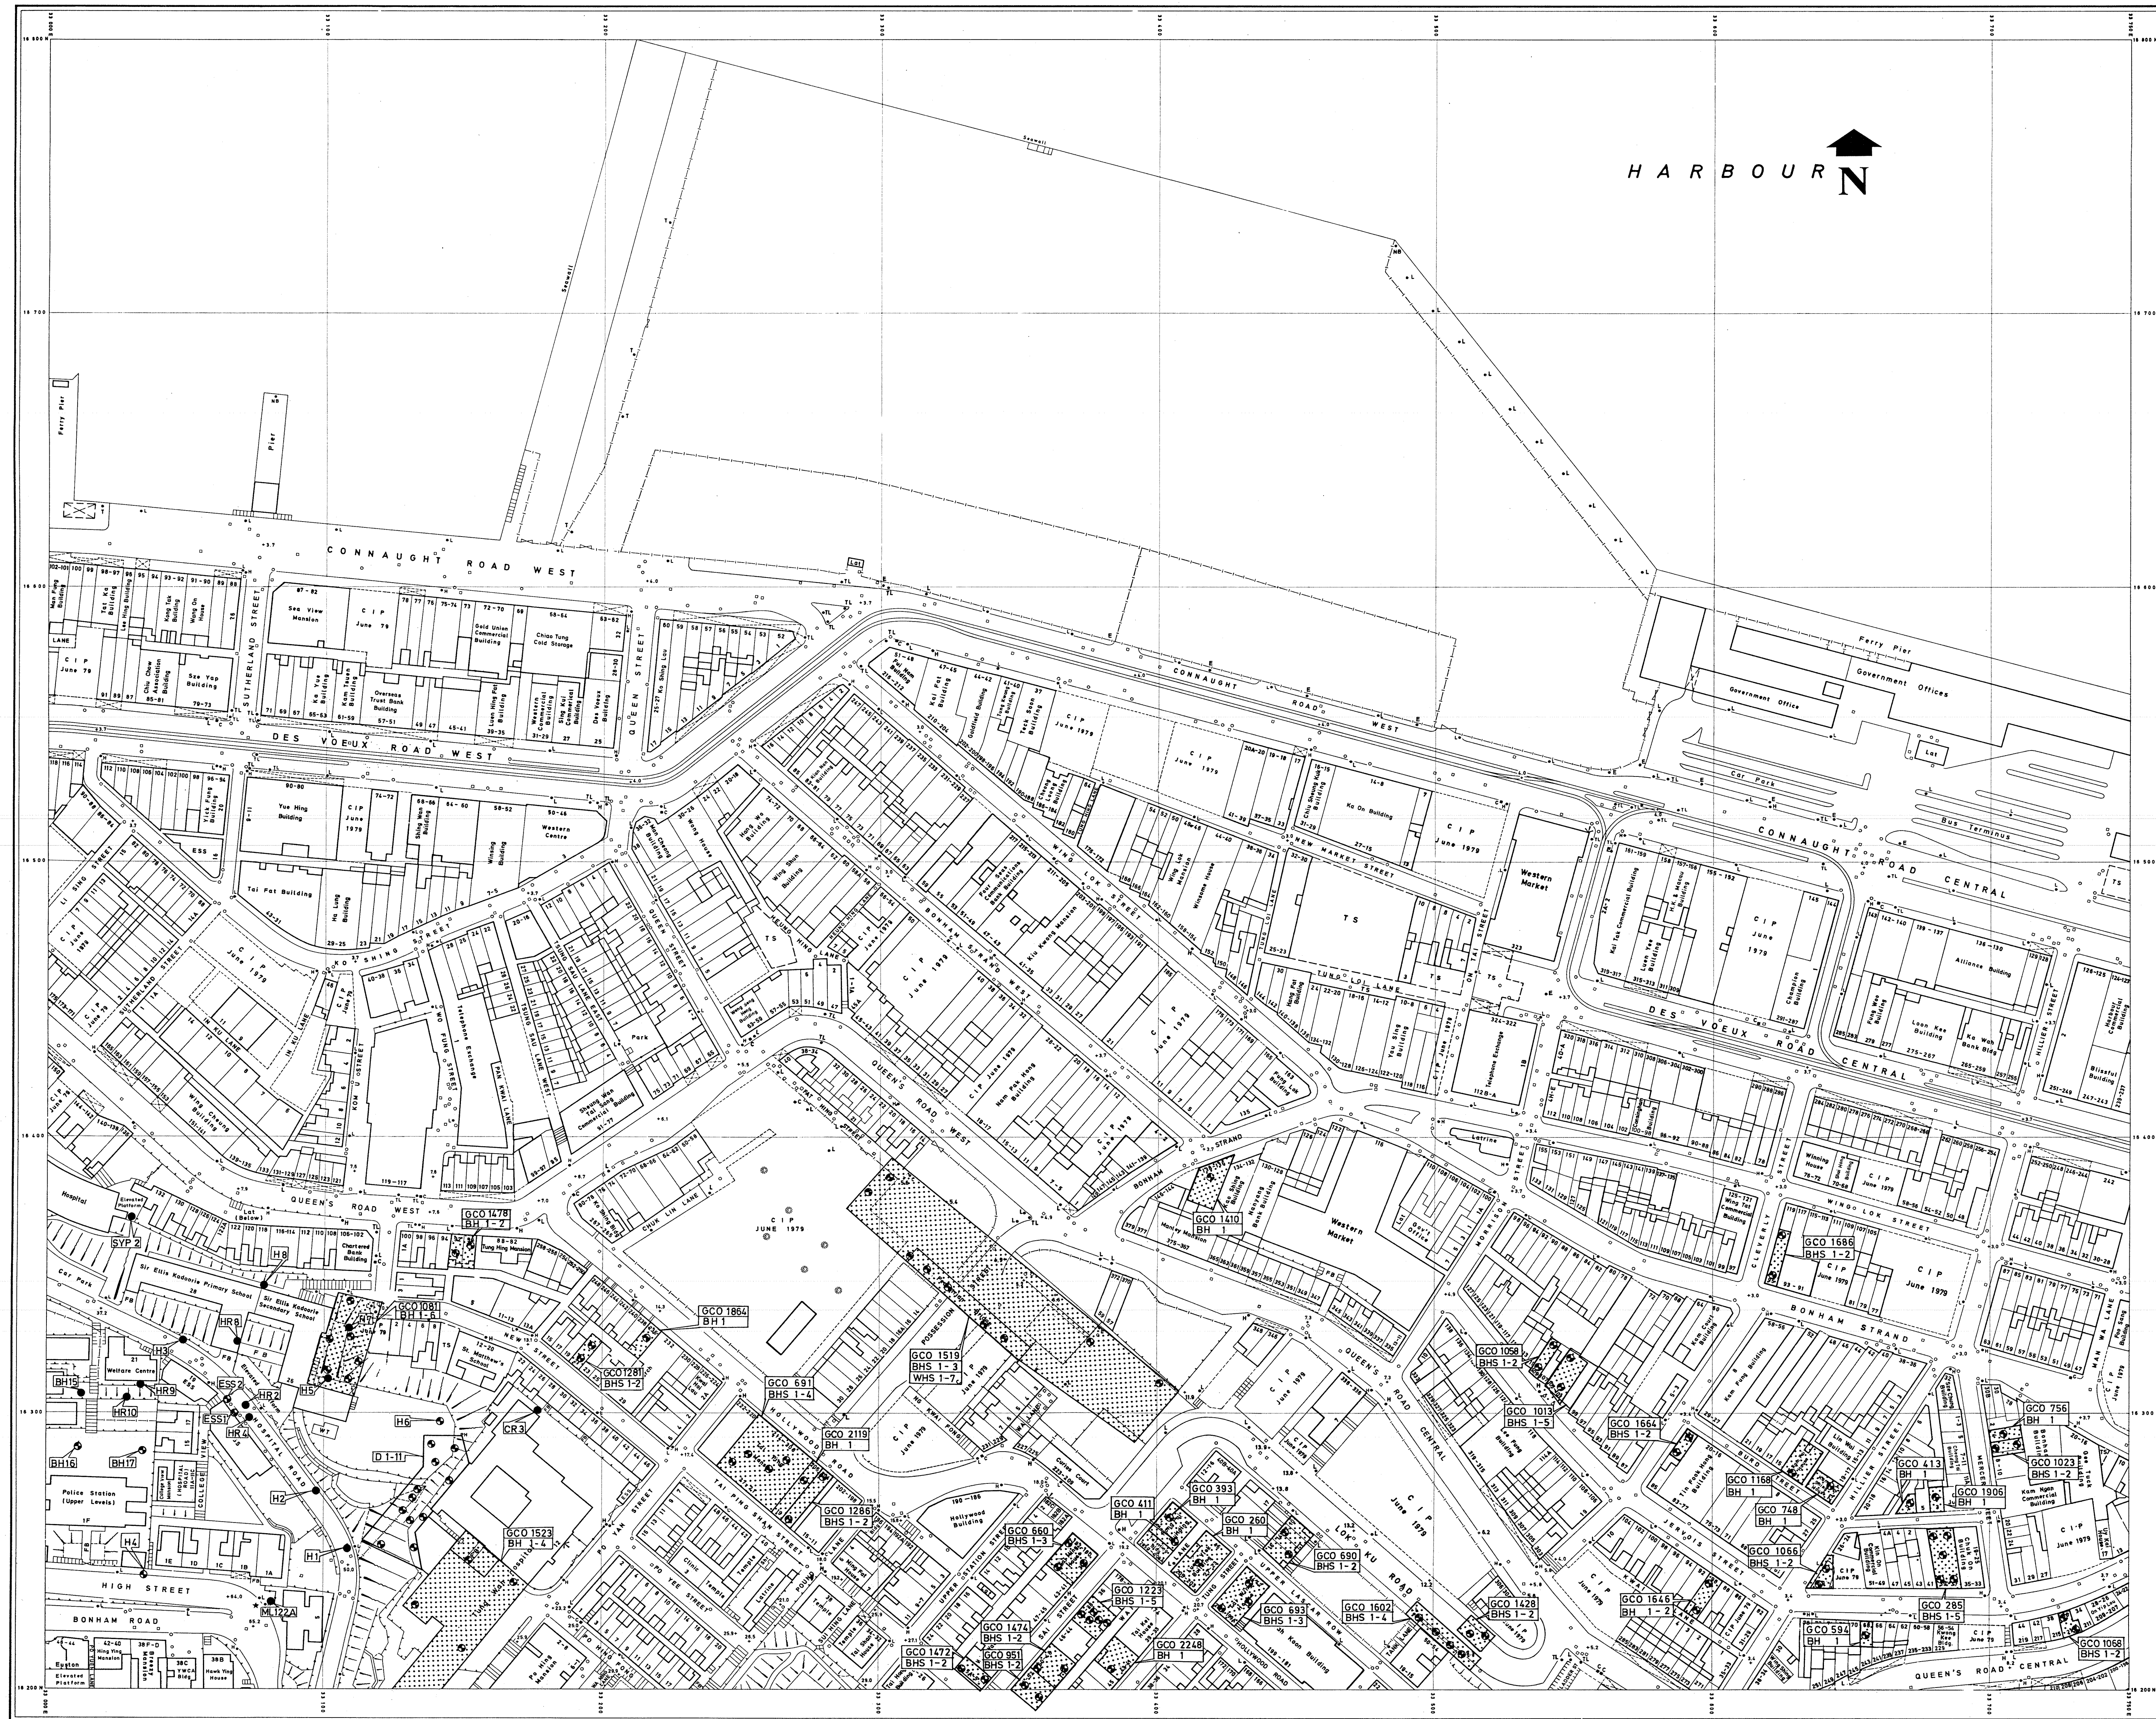


- LEGEND:
- BT Drillholes
 - GCO 1493 G.C.O. data bank with reference number
 - B00 92758 B.O.O. file data with reference number
 - TP4H Test pit
 - Limit of study area
 - Drillhole with piezometer
 - Caisson location
 - CS15A Chunam strip
 - EL1B Exposure with detailed log




- NOTES:
- All data obtained from Mid-levels site investigation are marked with an asterisk.
 - Data sources of unannotated drillholes are as follows:-
- | Prefix | Source |
|---------------|---|
| H | Binnie and Partners |
| HR | Report on Hospital Road Area |
| BH 15, 16, 17 | ESS 1, 2 |
| SYP | Dangerous Buildings Reports |
| D 1-11 | D325/74/HK |
| CR | Binnie and Partners Report on Caine Road Area |

11-SW-8B

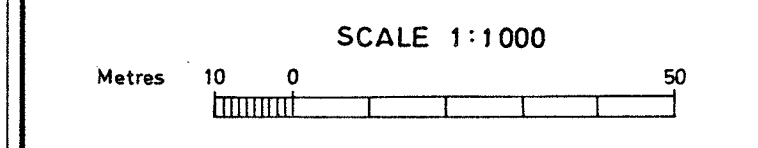

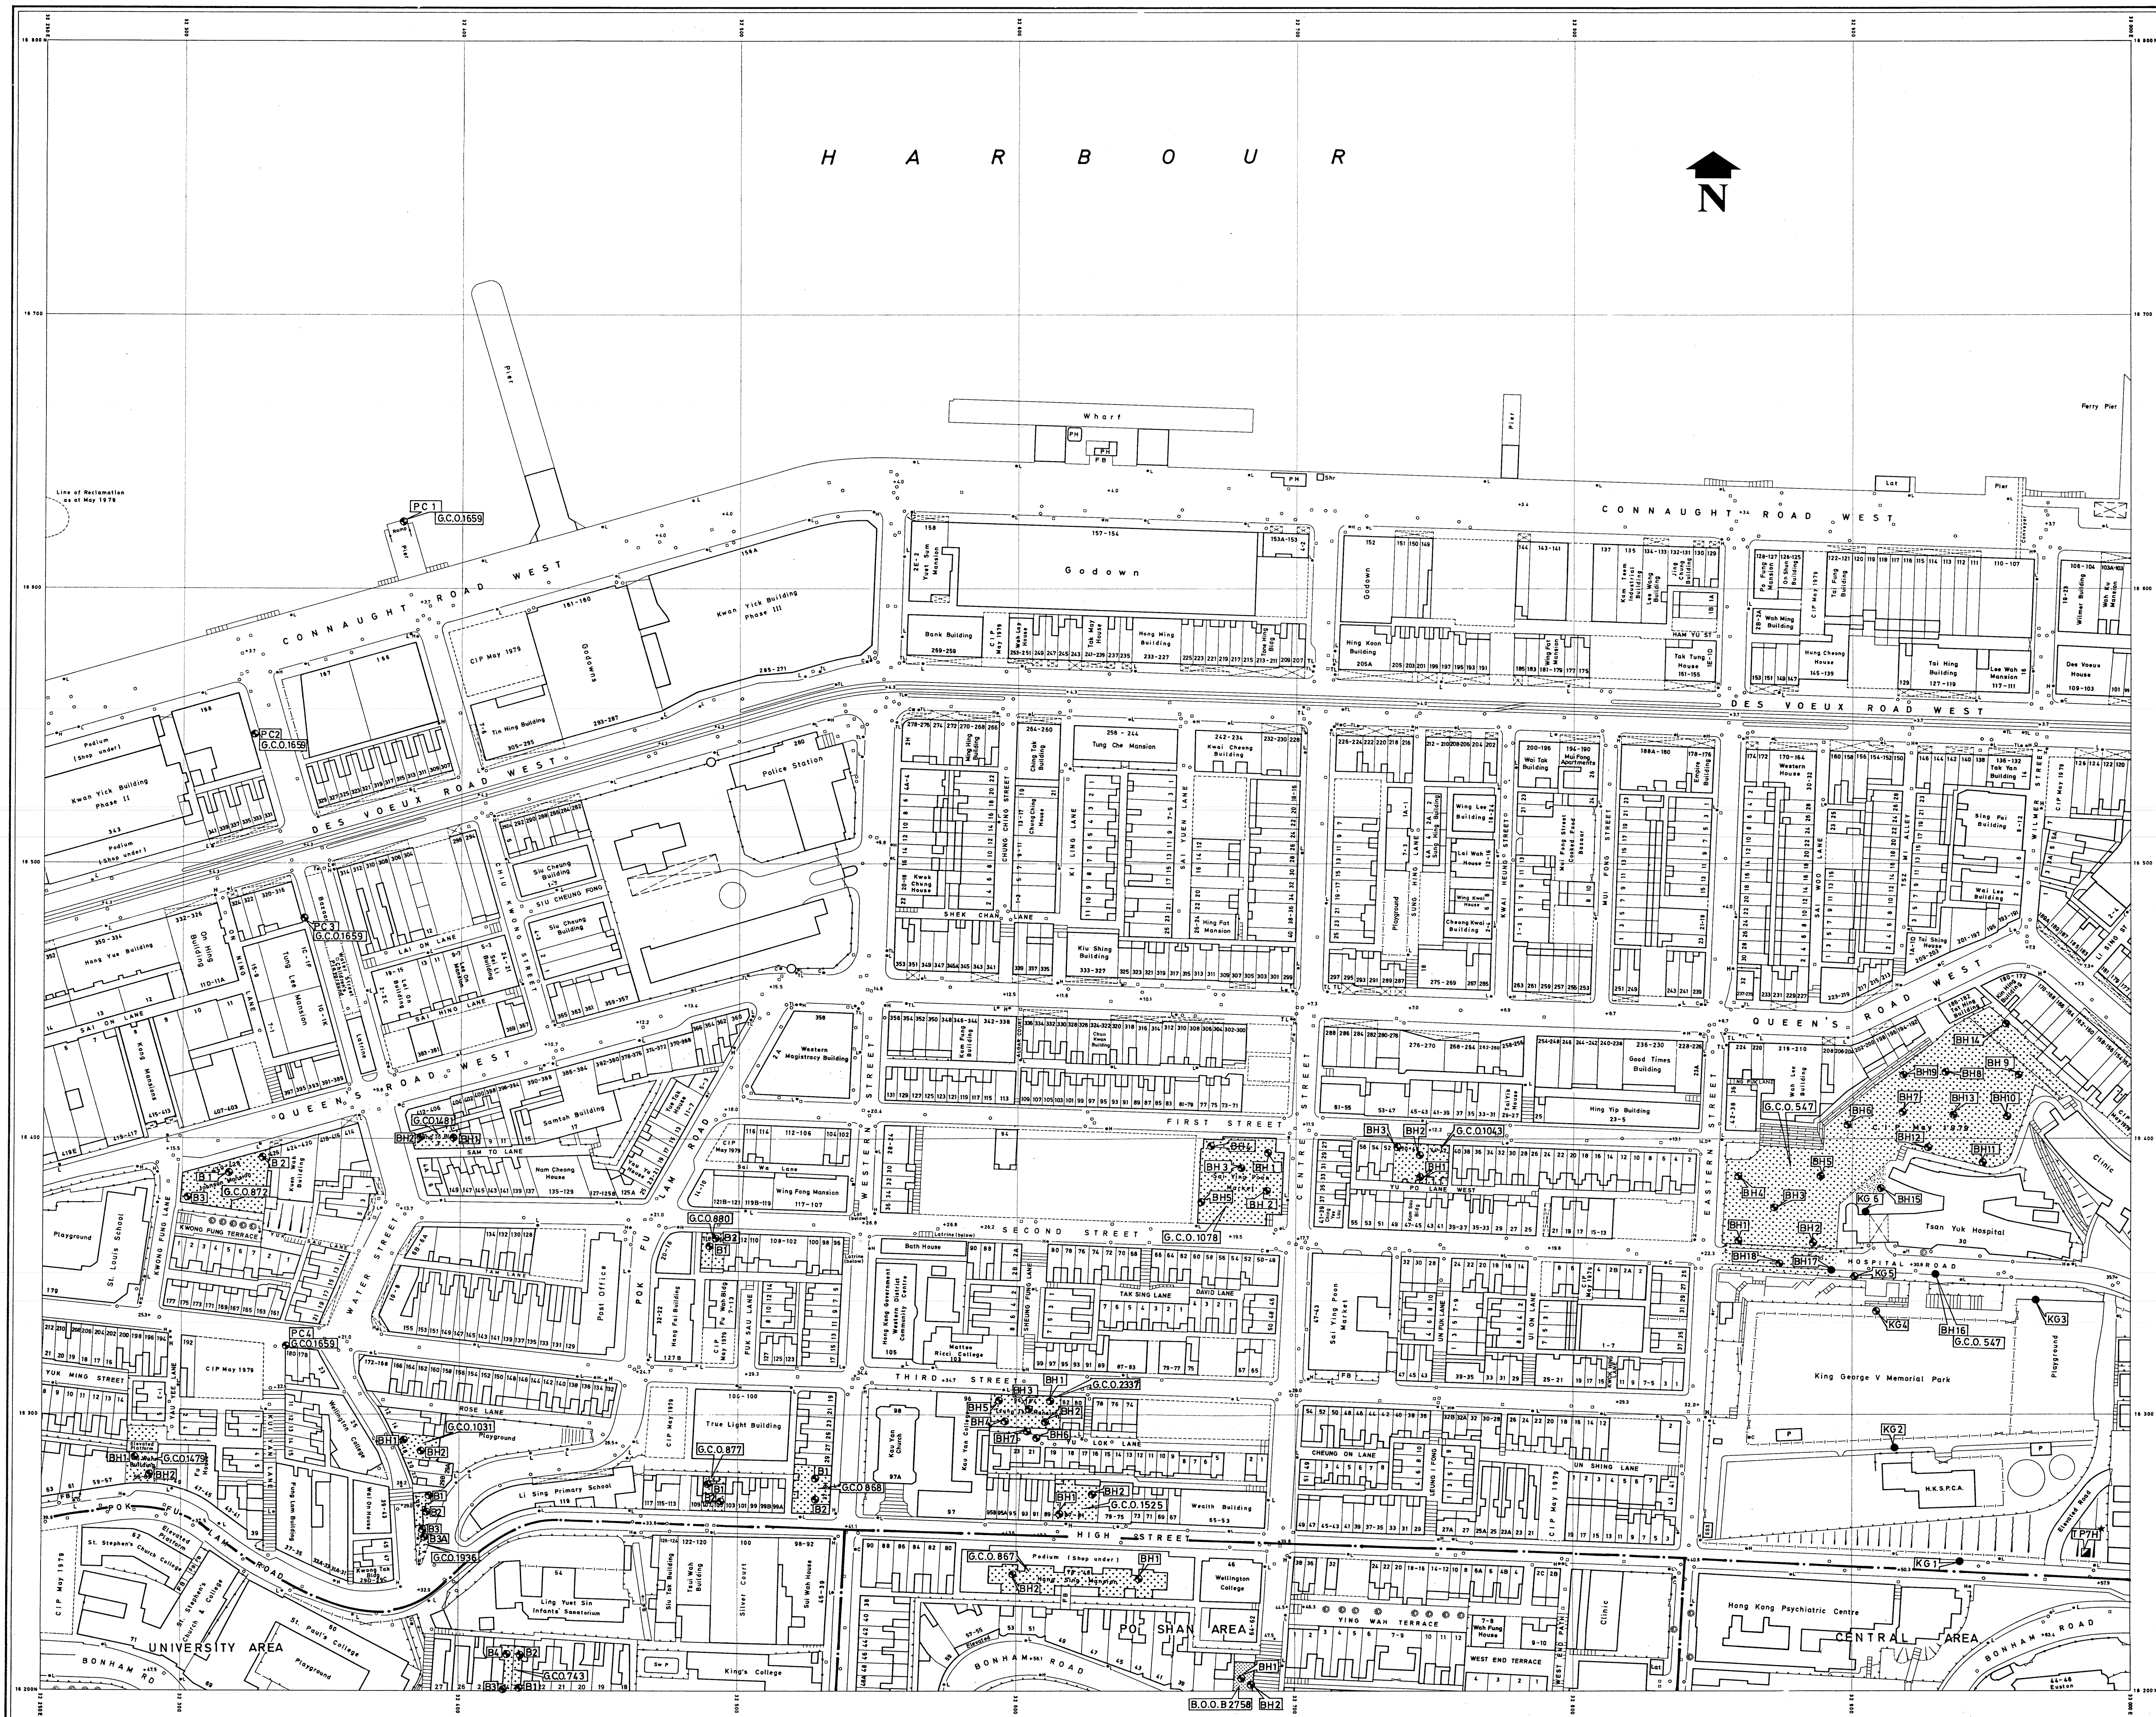

LEGEND:

 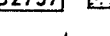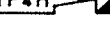- | | |
|---|--|
|  | Drillholes |
|  | G.C.O. data bank with reference number |
|  | B.O.O. file data with reference number |
|  | Test pit |
|  | Limit of study areas |
|  | Drillhole with piezometer |
|  | Caisson location |
|  | Chunam strip |
|  | Exposure with detailed log |

NOTES :

1. All data obtained from Mid-levels site investigation are marked with an asterisk
2. Data sources of unannotated drillholes are as follows:-

Prefix	Source
KG	Mott, Hay and Anderson Tunnel Report


Metres 10 0 50

Sheet title:

DATA LOCATION PLAN
11-SW-7B

DATE
JAN. 1982

DRAWING No.
G 43

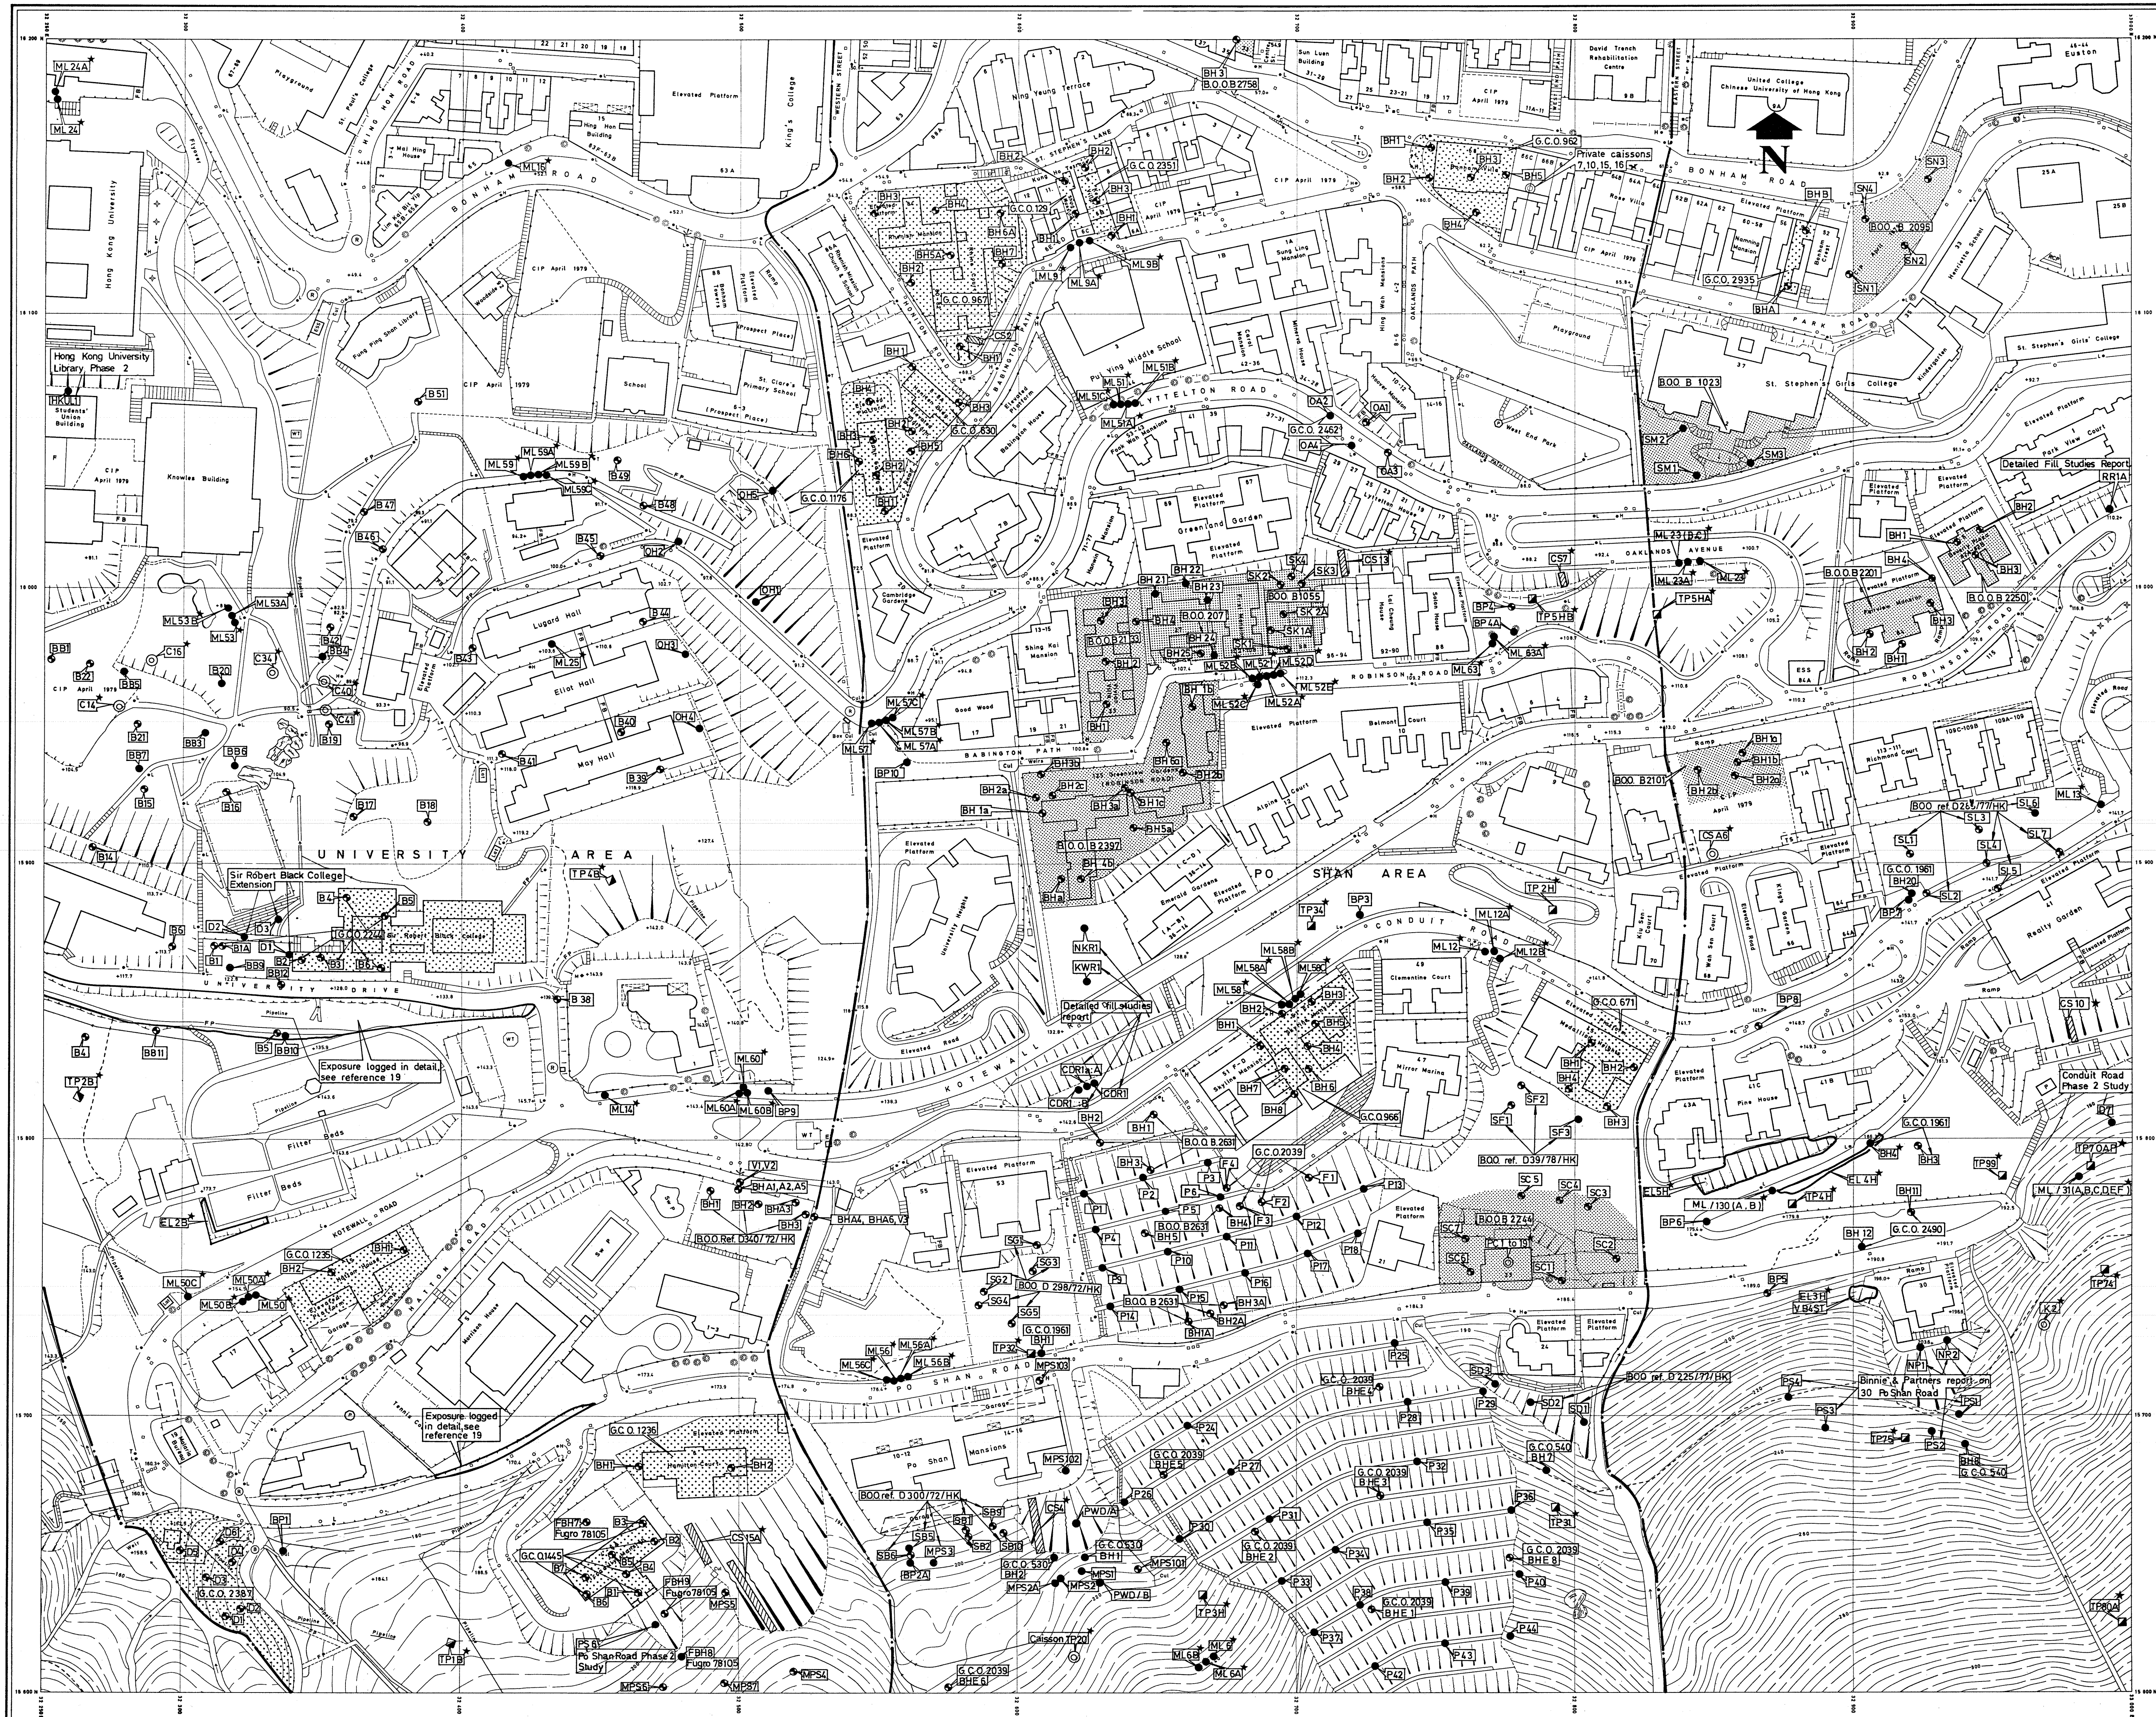


- LEGEND:
- BH Drillholes
 - G.C.O. 1981 G.C.O. data bank with reference number
 - B.O.O. 1981 B.O.O. file data with reference number
 - TP3H Test pit
 - Limit of study areas
 - Drillhole with piezometer
 - Caisson location
 - CS15A Chunam strip
 - EL1B Exposure with detailed log

- NOTES:
- All data obtained from Mid-levels site investigation are marked with an asterisk.
 - Data sources of unannotated drillholes are as follows:
- | Prefix | Source |
|--------|--|
| B | Hong Kong University |
| BB | Hong Kong University Phase 1B |
| BP | Po Shan Road Phase 2 Study |
| MPS | GCO data bank file 1496 |
| OH | Hong Kong University Old Halls Phase 2 |
| P | Piezometers installed for Highways Department, no logs available |
| PWD | PWD Contract 410/79 |

SCALE 1:1000

Metres 10 0 50

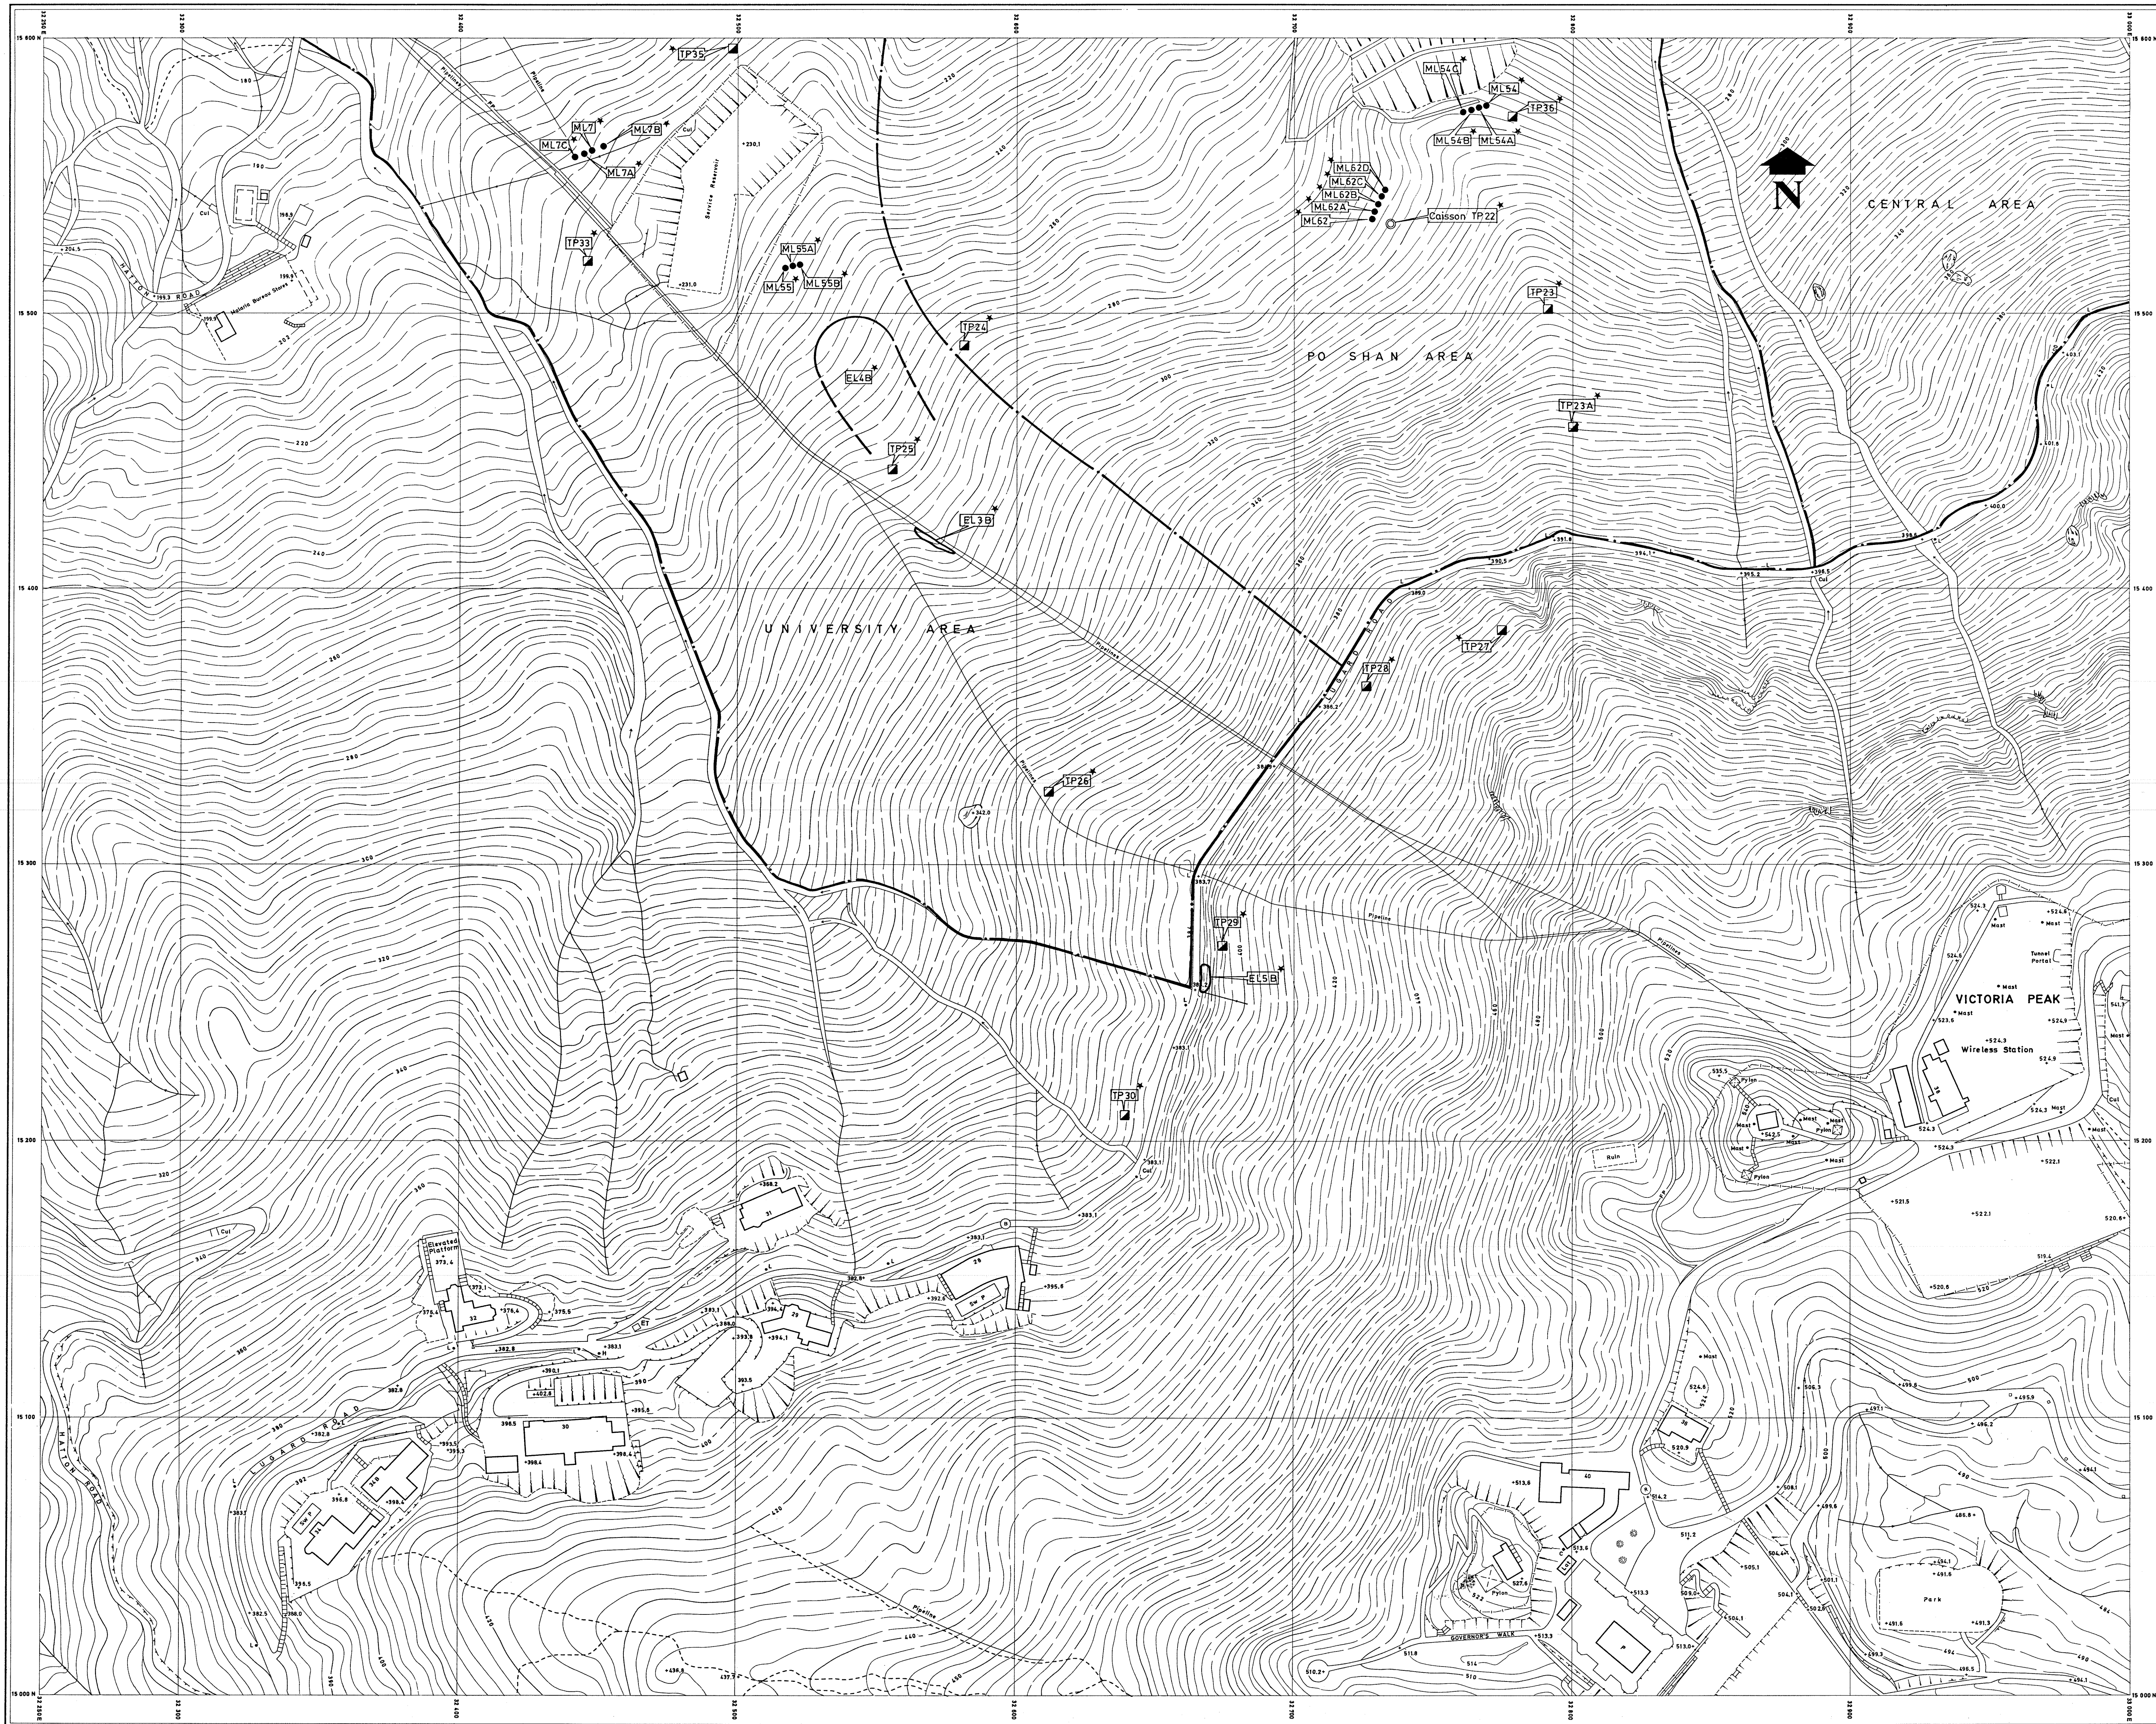



- LEGEND:
- Drillholes
 - G. C. O. data bank with reference number
 - B. O. O. file data with reference number
 - Test pit
 - Limit of study areas
 - Drillhole with piezometer
 - Caisson location
 - Chunam strip
 - Exposure with detailed log

11-SW-13A

NOTE :


1. All data obtained from Mid-levels site investigation are marked with an asterisk

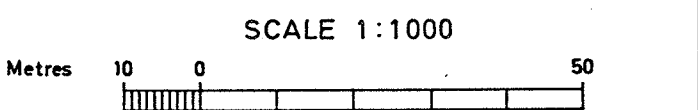


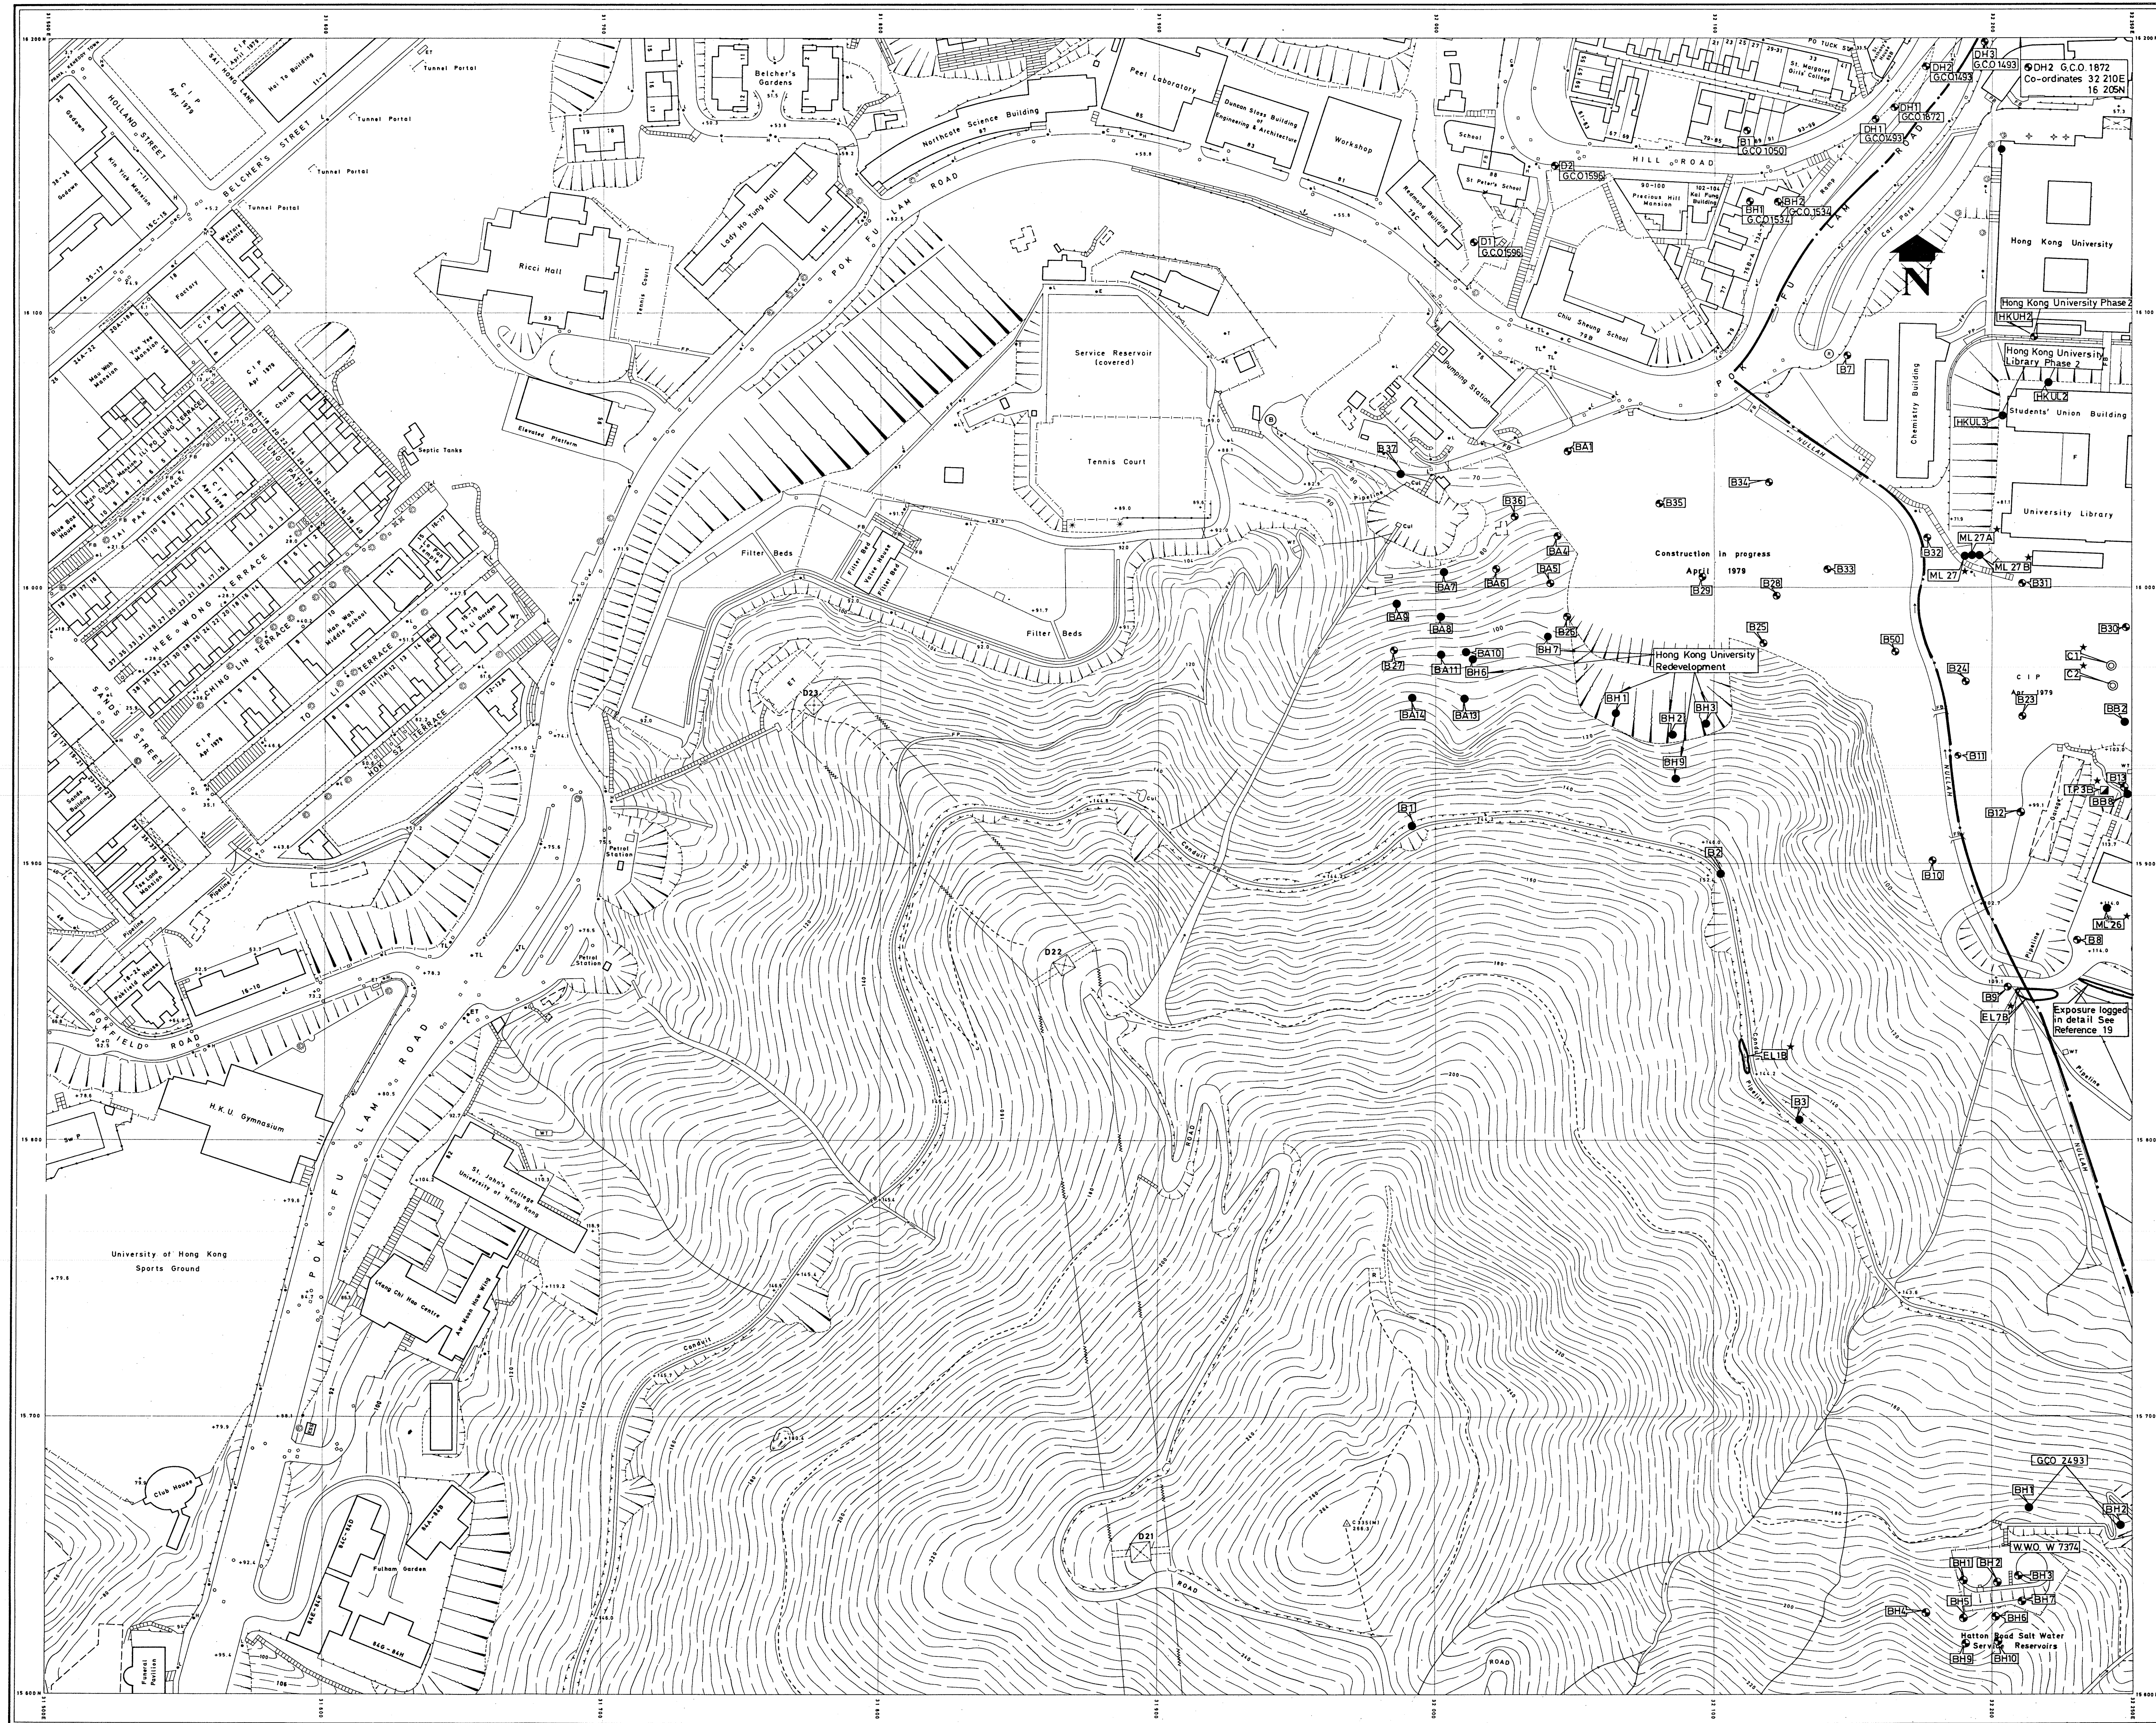

- LEGEND:
- Drillholes
 - G.C.O. data bank with reference number
 - B.O.O. file data with reference number
 - Test pit
 - Limit of study area
 - Drillhole with piezometer
 - Caisson location
 - Chunam strip
 - Exposure with detailed log

- NOTES :
- All data obtained from Mid-levels site investigation are marked with an asterisk
 - Data sources of unannotated drillholes are as follows:-
- | Prefix | Source |
|--------|-------------------------------|
| B | Hong Kong University |
| BA | Hong Kong University Phase 1A |
| BB | Hong Kong University Phase 1B |

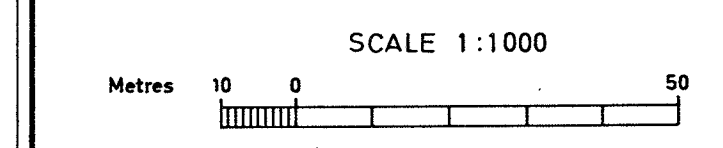


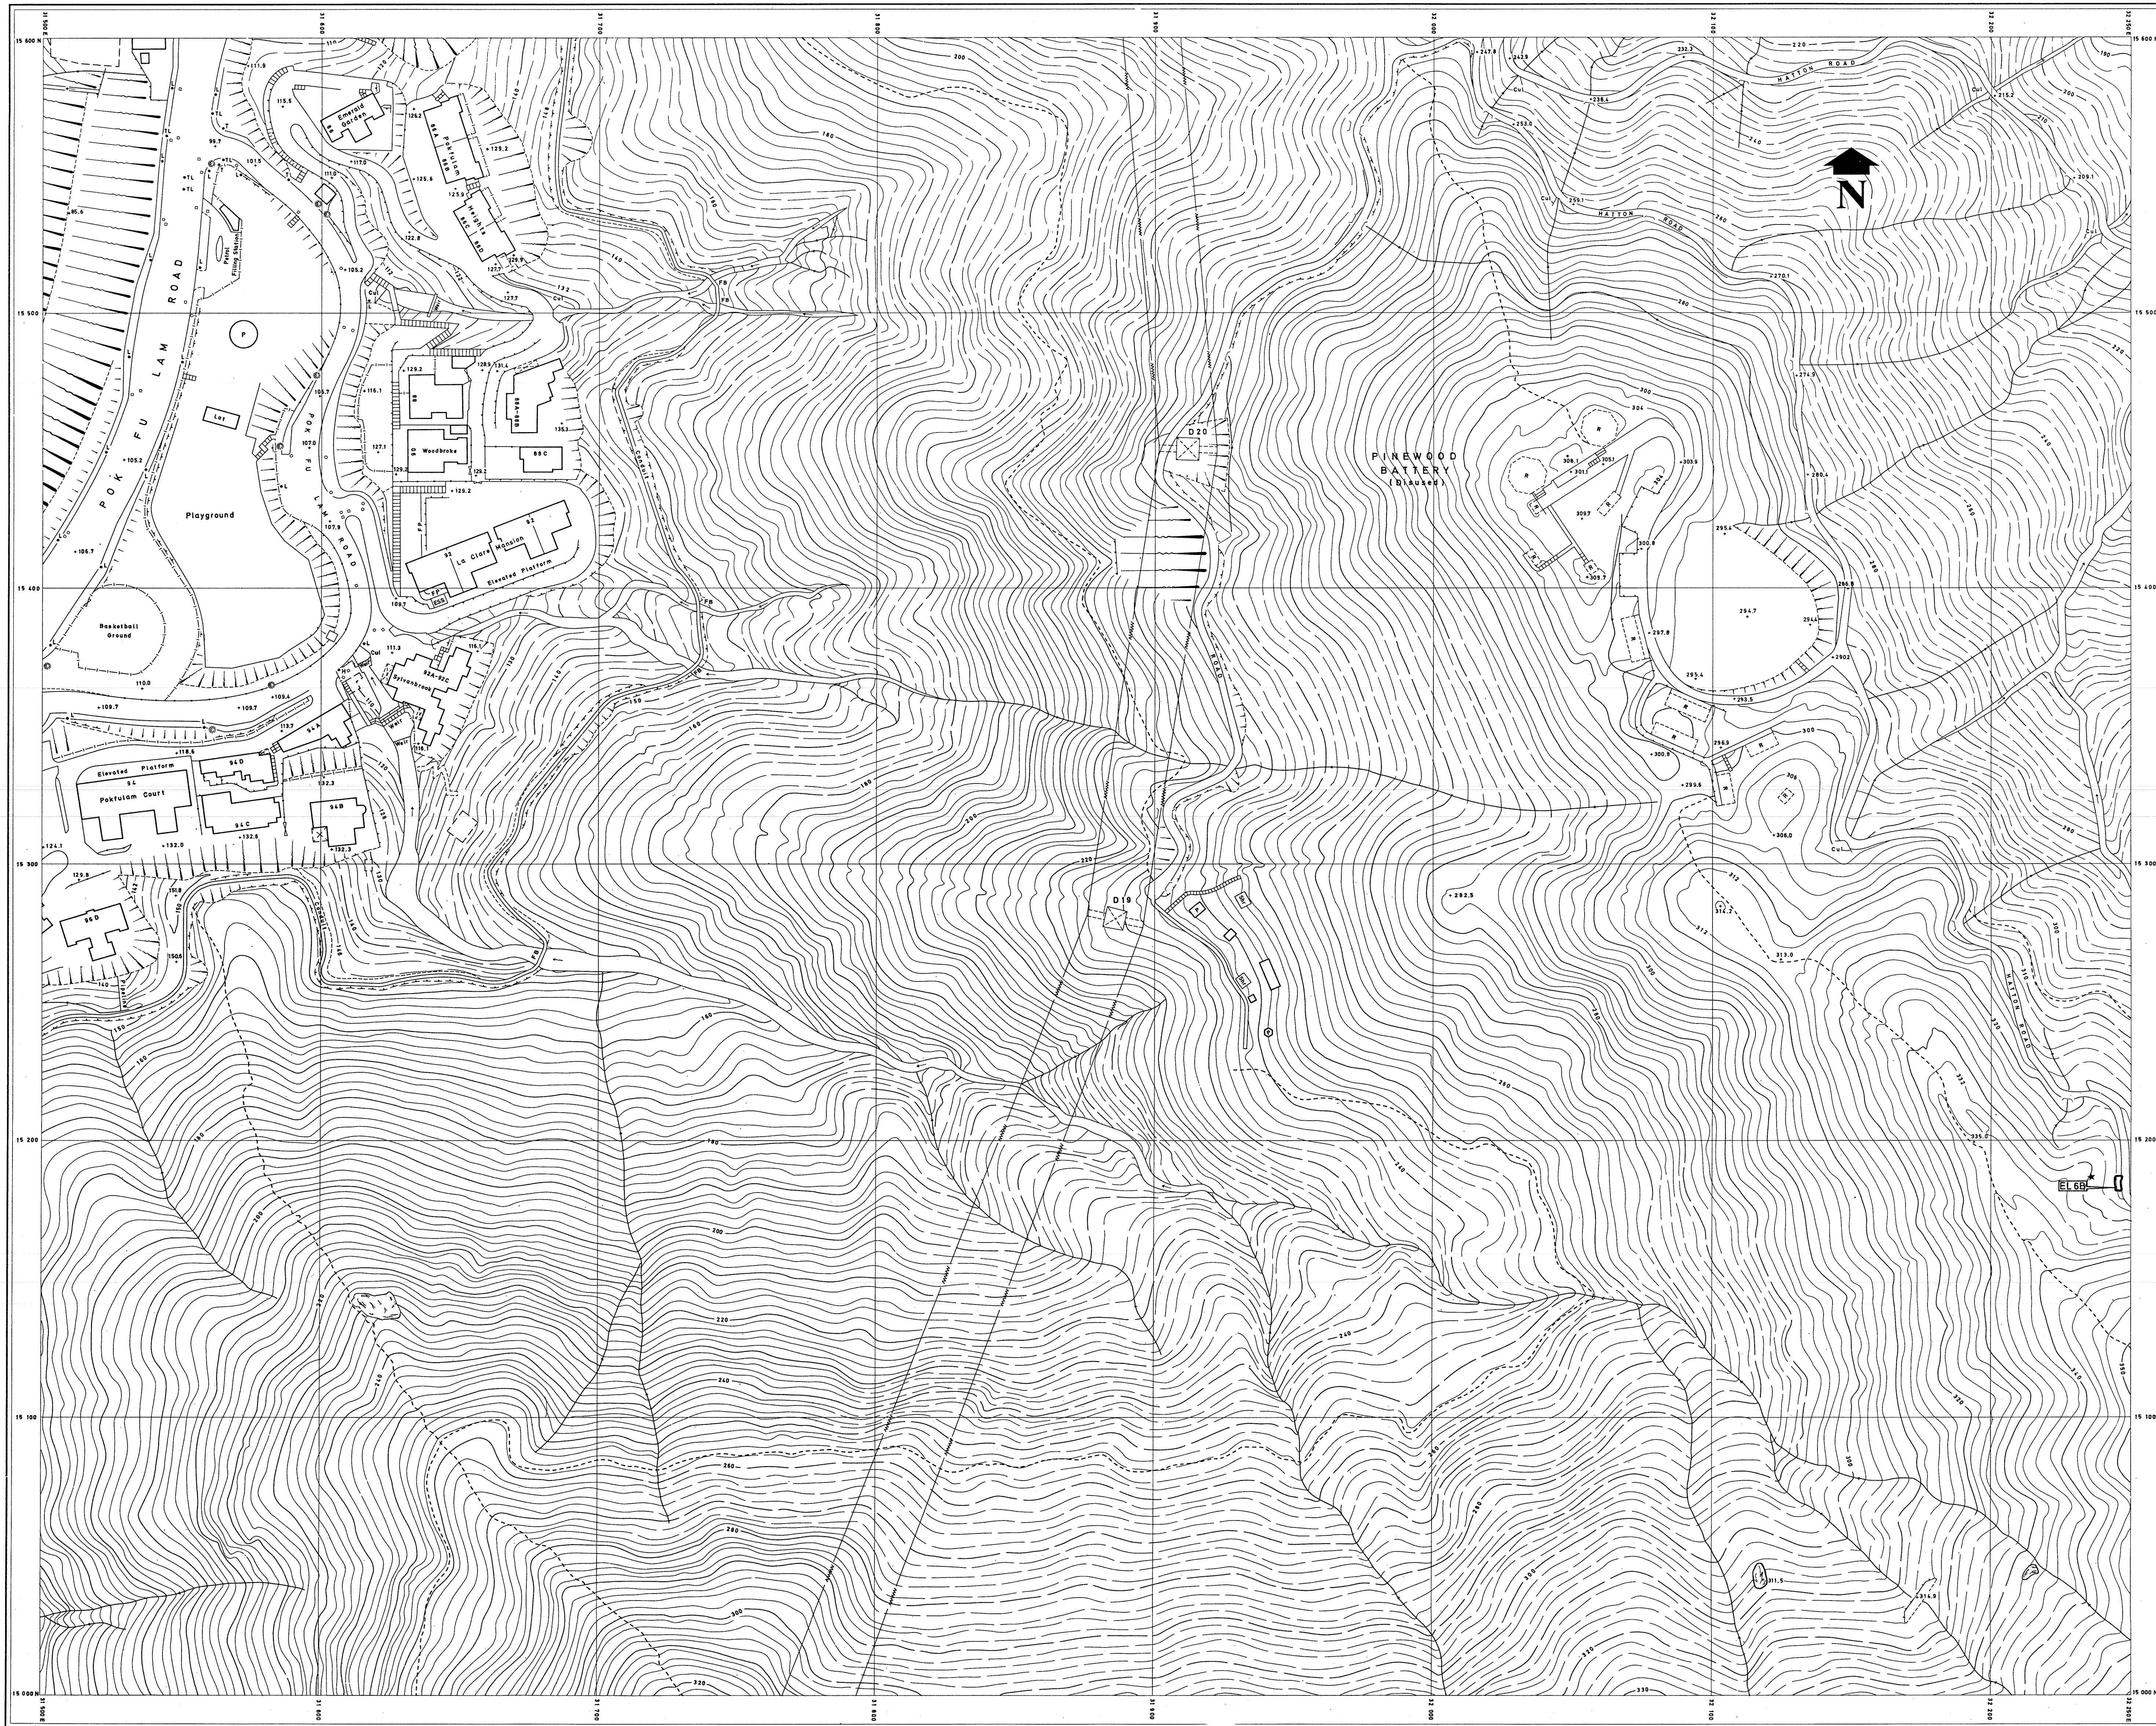

- LEGEND:
- Drillholes
 - G.C.O. data bank with reference number
 - B.O.O. file data with reference number
 - Test pit
 - Limit of study area
 - Drillhole with piezometer
 - Caisson location
 - Chunam strip
 - Exposure with detailed log

NOTE :

1. All data obtained from Mid-levels site investigation are marked with an asterisk

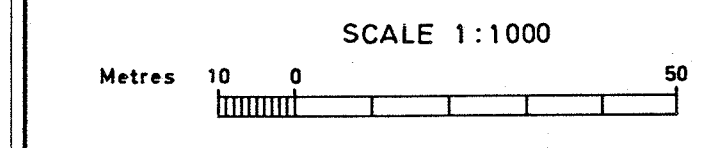

Sheet title:

DATA LOCATION PLAN
11-SW-12 A

DATE JAN. 1982	DRAWING No. G 47
-------------------	---------------------